

VICINITY MAP



LEGEND

-
- Legend:**
- Proposed Summit Pipeline
 - Other Roadway
 - County Highway
 - Structure Outline
 - City Limits
 - Conservation and Recreational Lands
 - Public Land Survey System
 - Counties
 - Waterway
 - Lake/Pond
 - Bridge
 - Power Plant
 - Utilities
- Third-party Pipeline**
- MAGM - Magellan Midstream Partners, L.P.
 - MEC - MidAmerican Energy Company
 - NNG - Northern Natural Gas Company

REVISIONS

Date: 2022-05-13 Revised by: Checked by:

Date: Revised by: Checked by:

Date: Revised by: Checked by:

PREPARED BY

Summit Carbon Solutions

2321 North Loop Drive, Suite 221
Ames, Iowa 50010
United States of America

www.summitcarbonsolutions.com



SUMMIT CARBON SOLUTIONS LLC PROJECT

Figure Title:

Summit - Route Map - Ida County

Figure Number:

Exhibit B


Scale:
1:36,000
1 inch = 3,000 feet




Projection:
Transverse Mercator
North American 1983


Route:
Trunk Line 4
Sheet 81 of

Drawing Number:
1
Current Revision

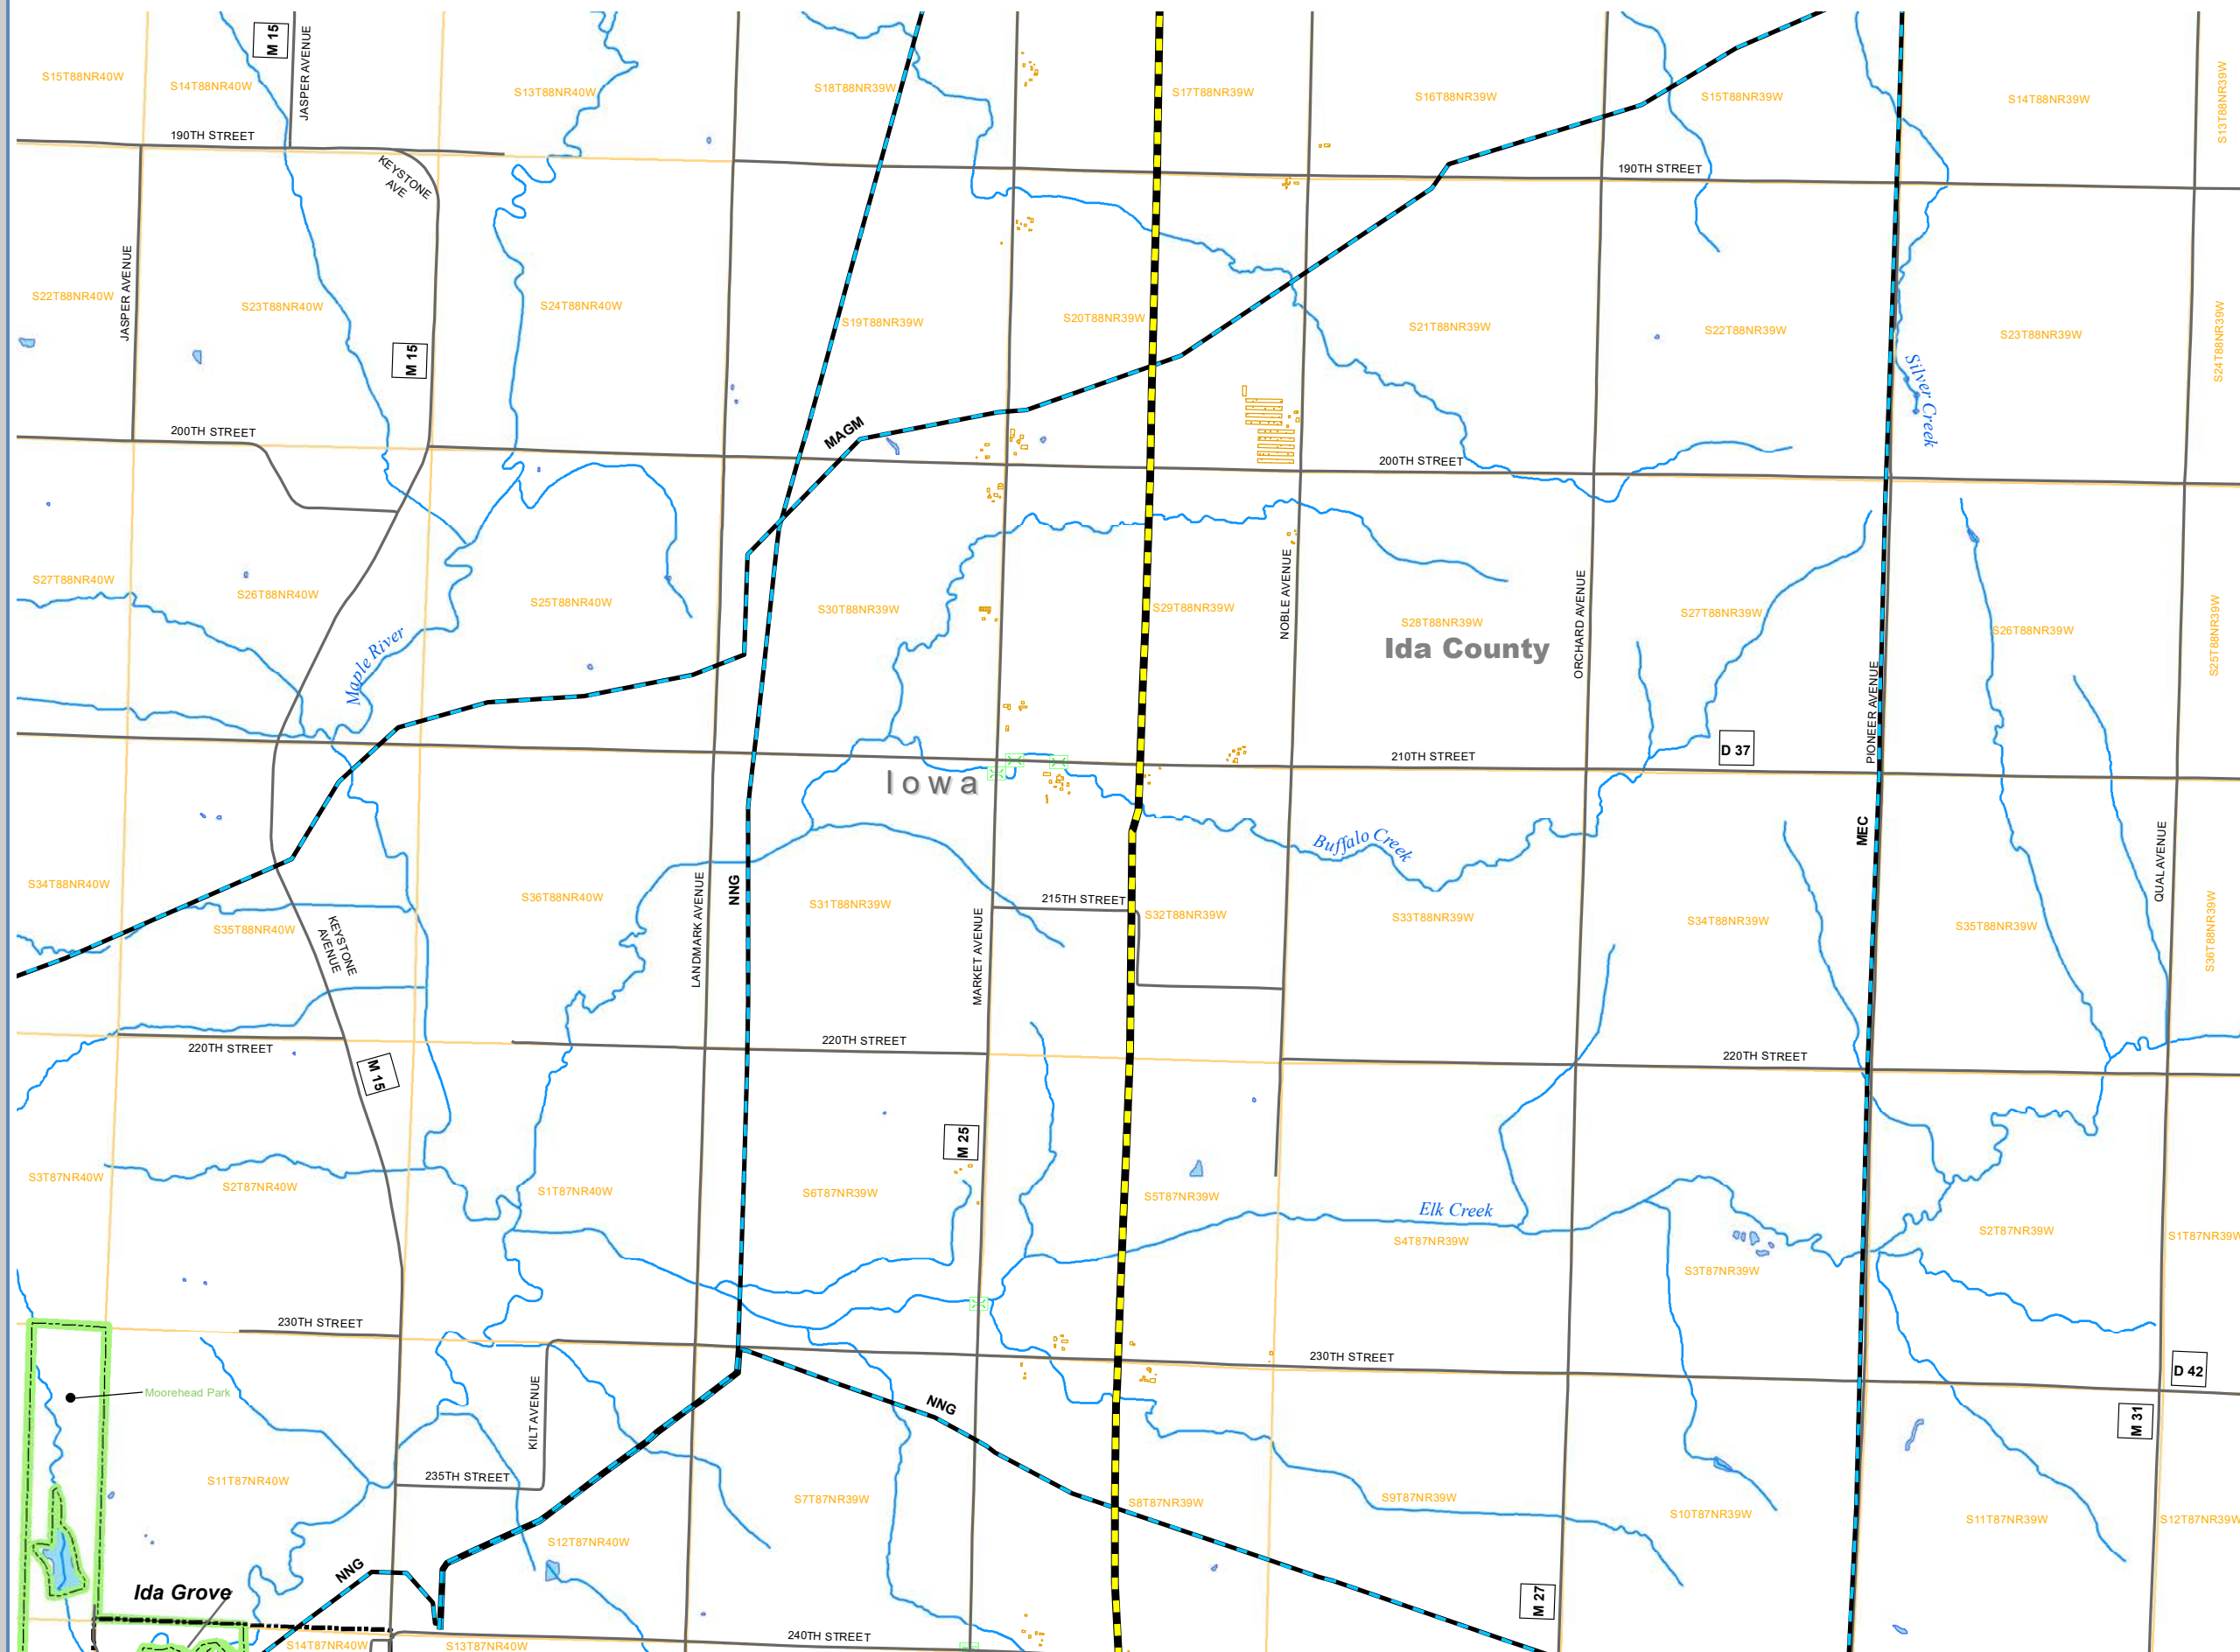

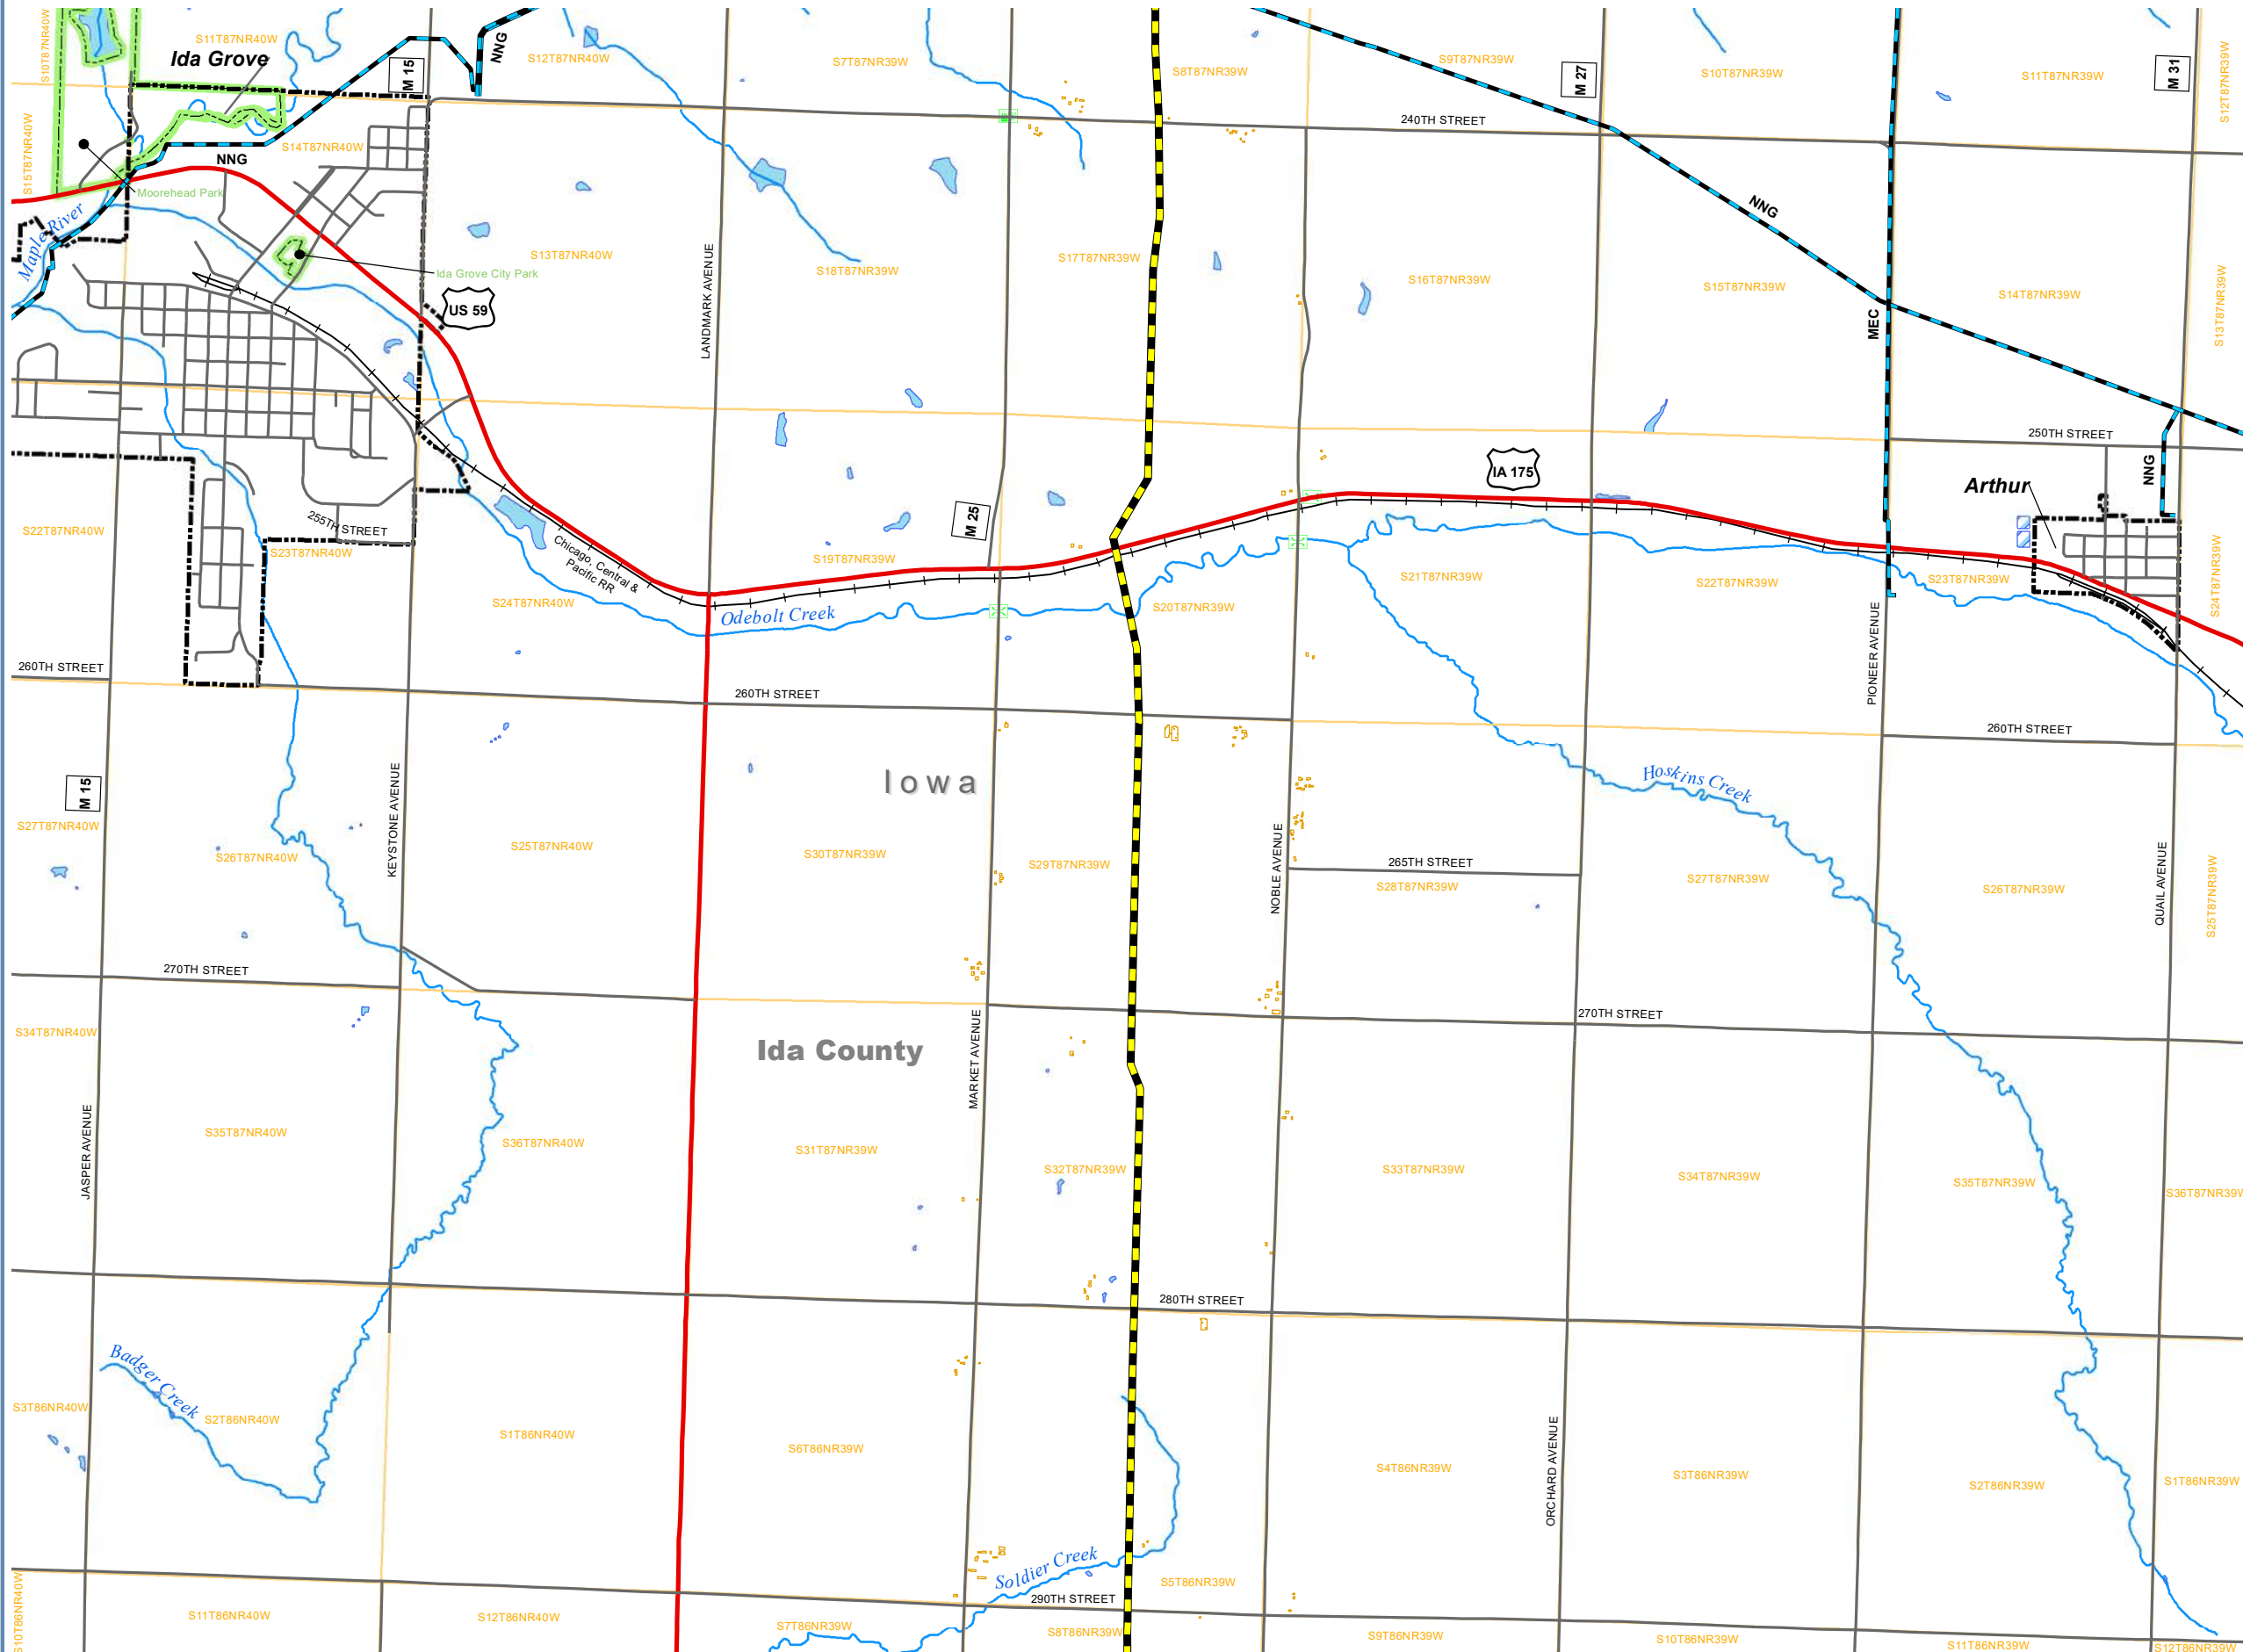

VICINITY MAP

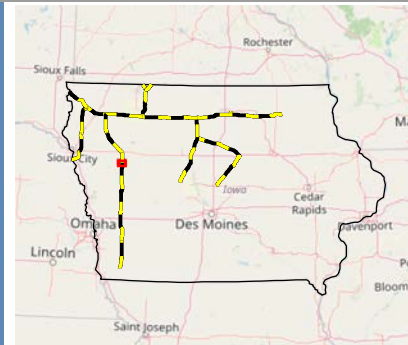

LEGEND

- Proposed Summit Pipeline
- Other Roadway
- County Highway
- Highway
- Railroads
- Structure Outline
- City Limits
- Conservation and Recreational Lands
- Public Land Survey System
- Counties
- Waterway
- Lake/Pond
- Reservoir
- Bridge
- Power Plant
- Utilities
- Third-party Pipeline
 - MEC - MidAmerican Energy Company
 - NNG - Northern Natural Gas Company

REVISIONS

Date: 2022-05-13 Revised by: Checked by:

Date: Revised by: Checked by:

Date: Revised by: Checked by:

PREPARED BY

Summit Carbon Solutions
2321 North Loop Drive, Suite 221
Ames, Iowa 50010
United States of America
www.summitcarbonsolutions.com



SUMMIT CARBON SOLUTIONS LLC PROJECT

Figure Title:
Summit - Route Map - Ida County

Figure Number:
Exhibit B


Scale:
1:36,000
1 inch = 3,000 feet



Projection:
Transverse Mercator
North American 1983

Route:
Trunk Line 4
Sheet 82 of 116

Drawing Number:
1
Current Revision

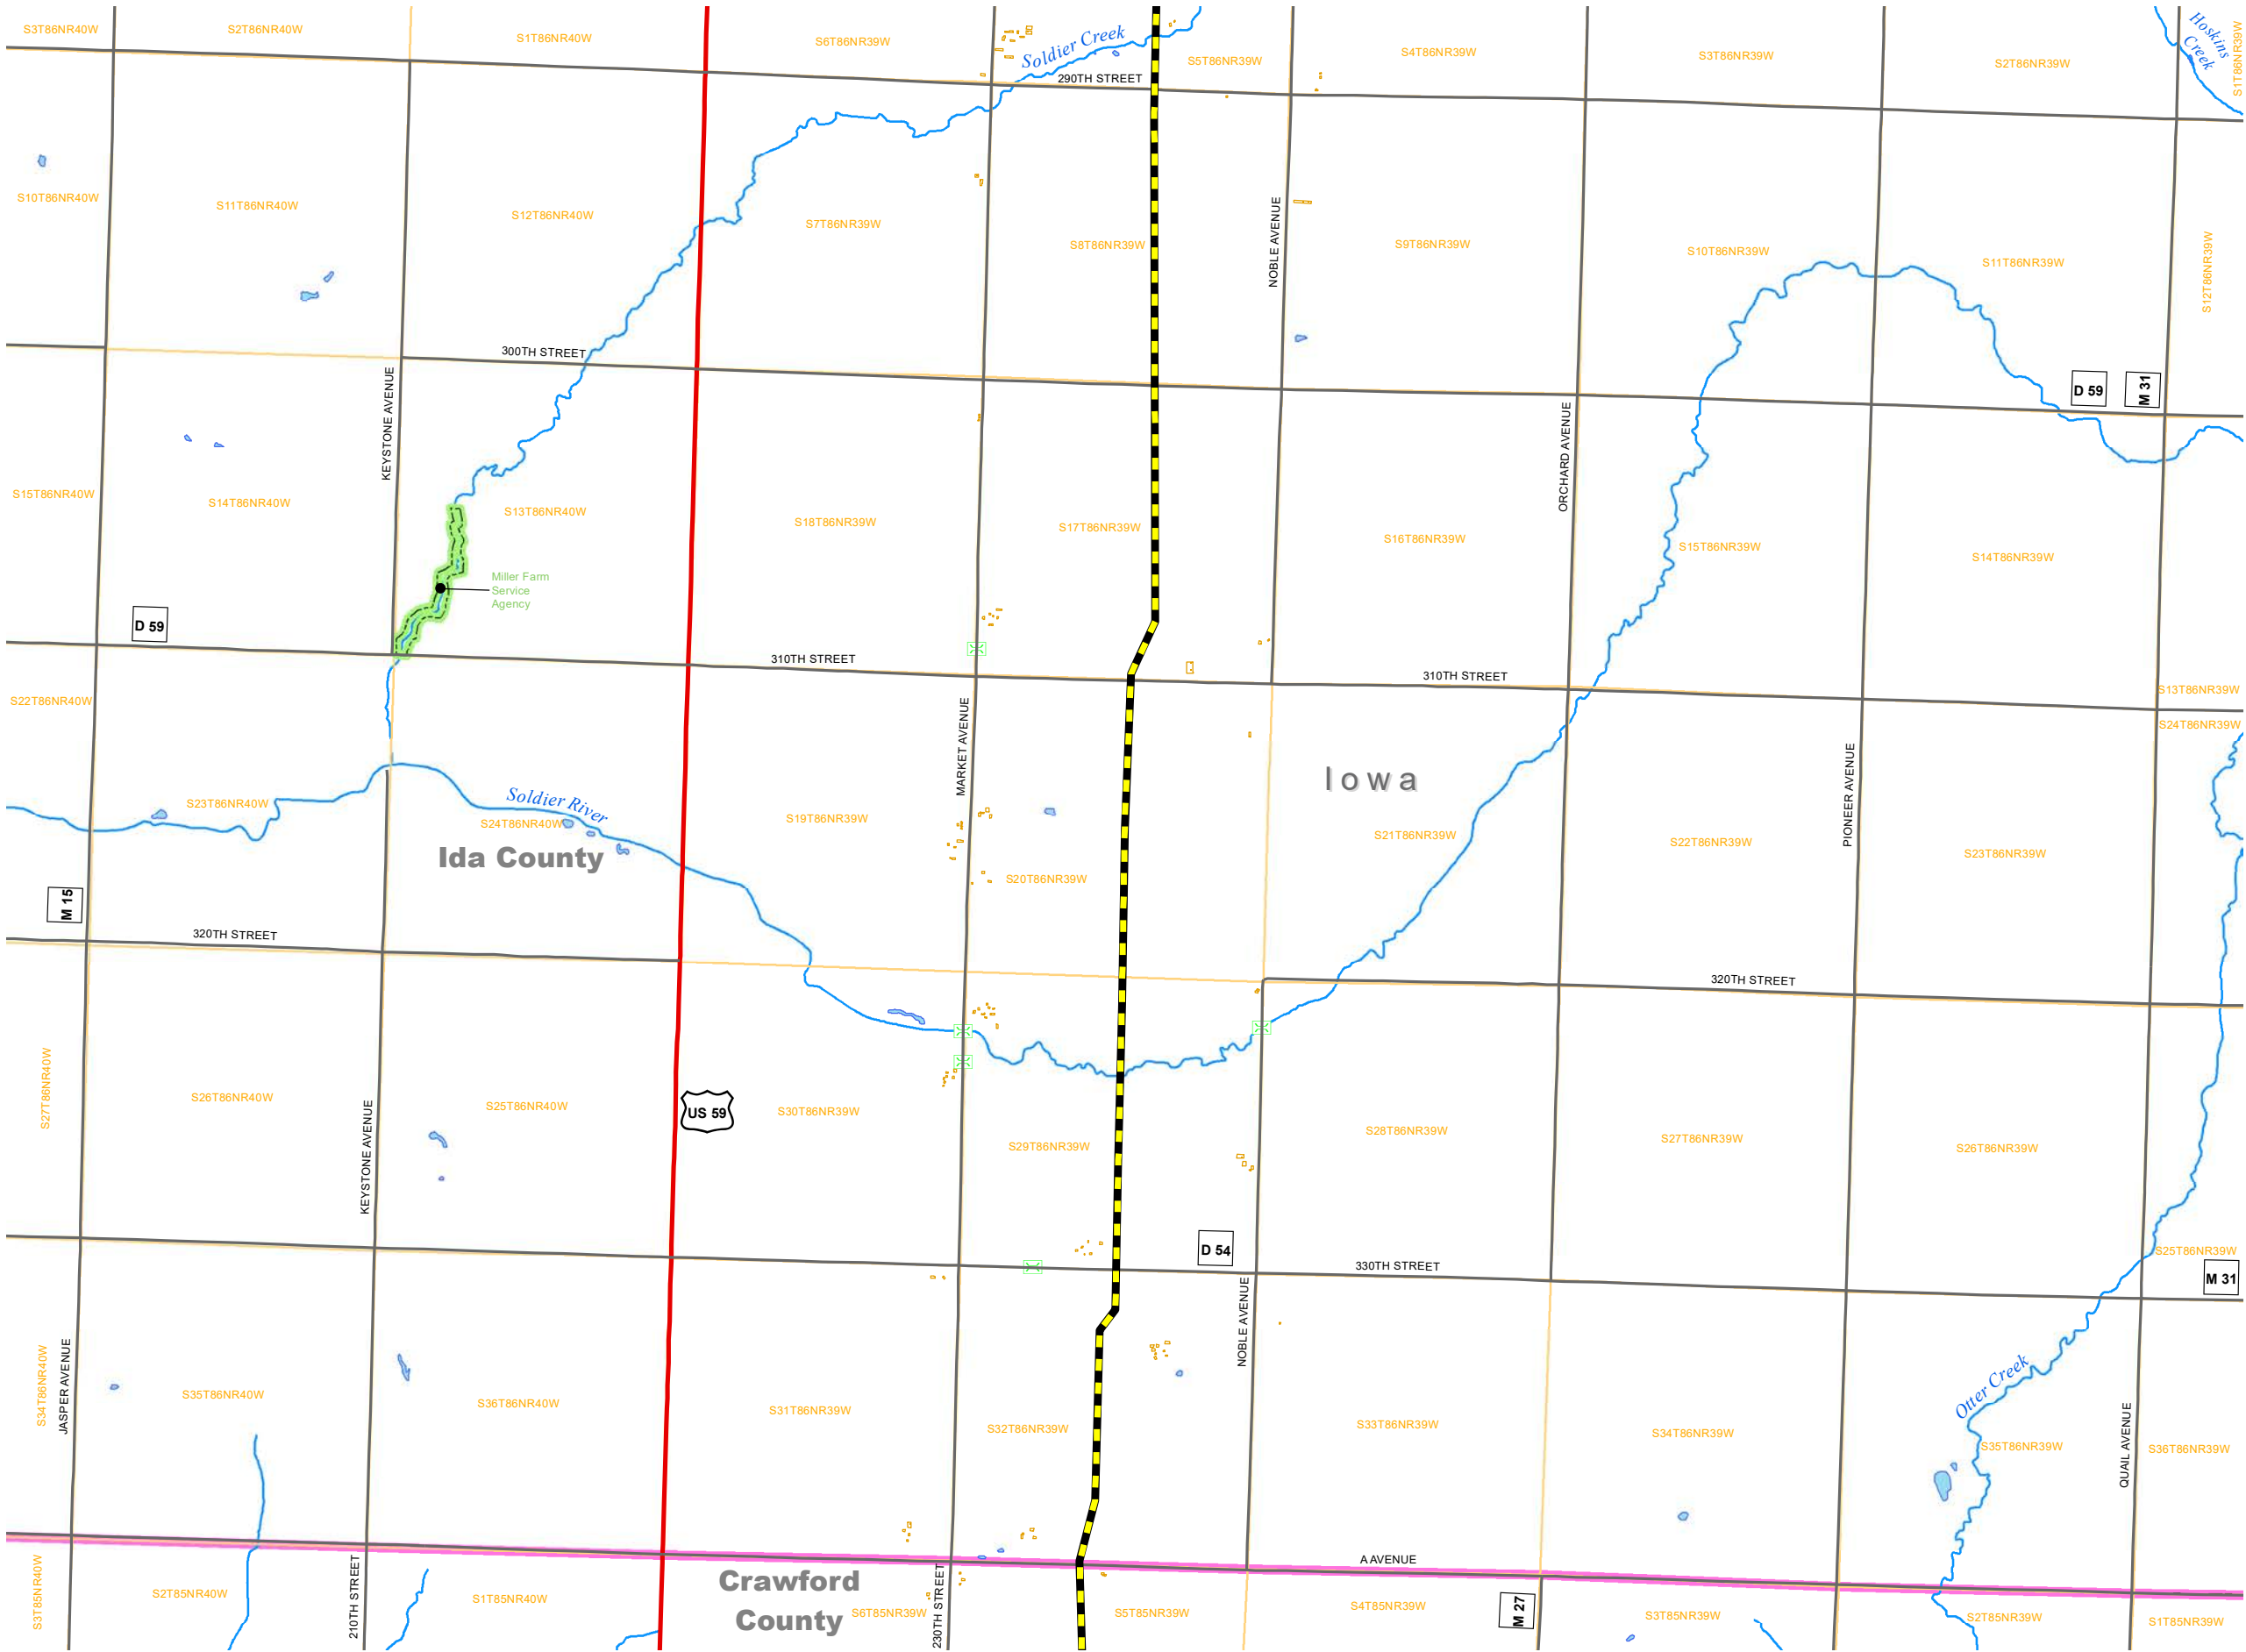

VICINITY MAP



LEGEND

- Proposed Summit Pipeline
- Other Roadway
- County Highway
- Highway
- Structure Outline
- Conservation and Recreational Lands
- Public Land Survey System
- Counties
- Waterway
- Lake/Pond
- Bridge

REVISIONS

Date:	2022-05-13	Revised by:	Checked by:
Date:		Revised by:	Checked by:
Date:		Revised by:	Checked by:

PREPARED BY

Summit Carbon Solutions
2321 North Loop Drive, Suite 221
Ames, Iowa 50010
United States of America
www.summitcarbonsolutions.com



SUMMIT CARBON SOLUTIONS

SUMMIT CARBON SOLUTIONS LLC PROJECT

Figure Title:	Summit - Route Map - Ida County
Figure Number:	Exhibit B

Scale: 1:36,000 1 inch = 3,000 feet	Projection: Transverse Mercator North American 1983
Route: Trunk Line 4 Sheet 83 of 116	Drawing Number: 1 Current Revision



	Proposed Summit Pipeline		Public Land Survey System
	Other Roadway		Counties
	County Highway		Waterway
	Highway		Lake/Pond
	Structure Outline		Reservoir
	City Limits		Utilities

Date:	2022-05-13	Revised by:	Checked by:
Date:		Revised by:	Checked by:
Date:		Revised by:	Checked by:

Summit Carbon Solutions
2321 North Loop Drive, Suite 221
Ames, Iowa 50010
United States of America

www.summitcarbonsolutions.com

SUMMIT CARBON
SOLUTIONS

Figure Title:



Summit - Route Map - Crawford County

Figure Number:

Exhibit B

Drawing Number:
1
Current Revision

Route:
Trunk Line 4
Sheet 84 of

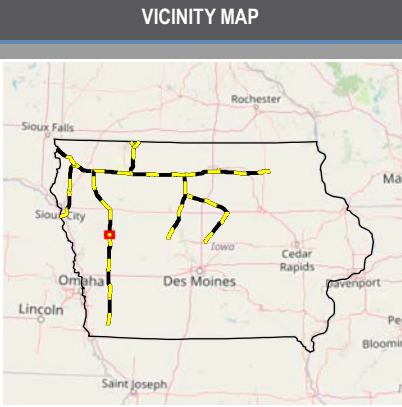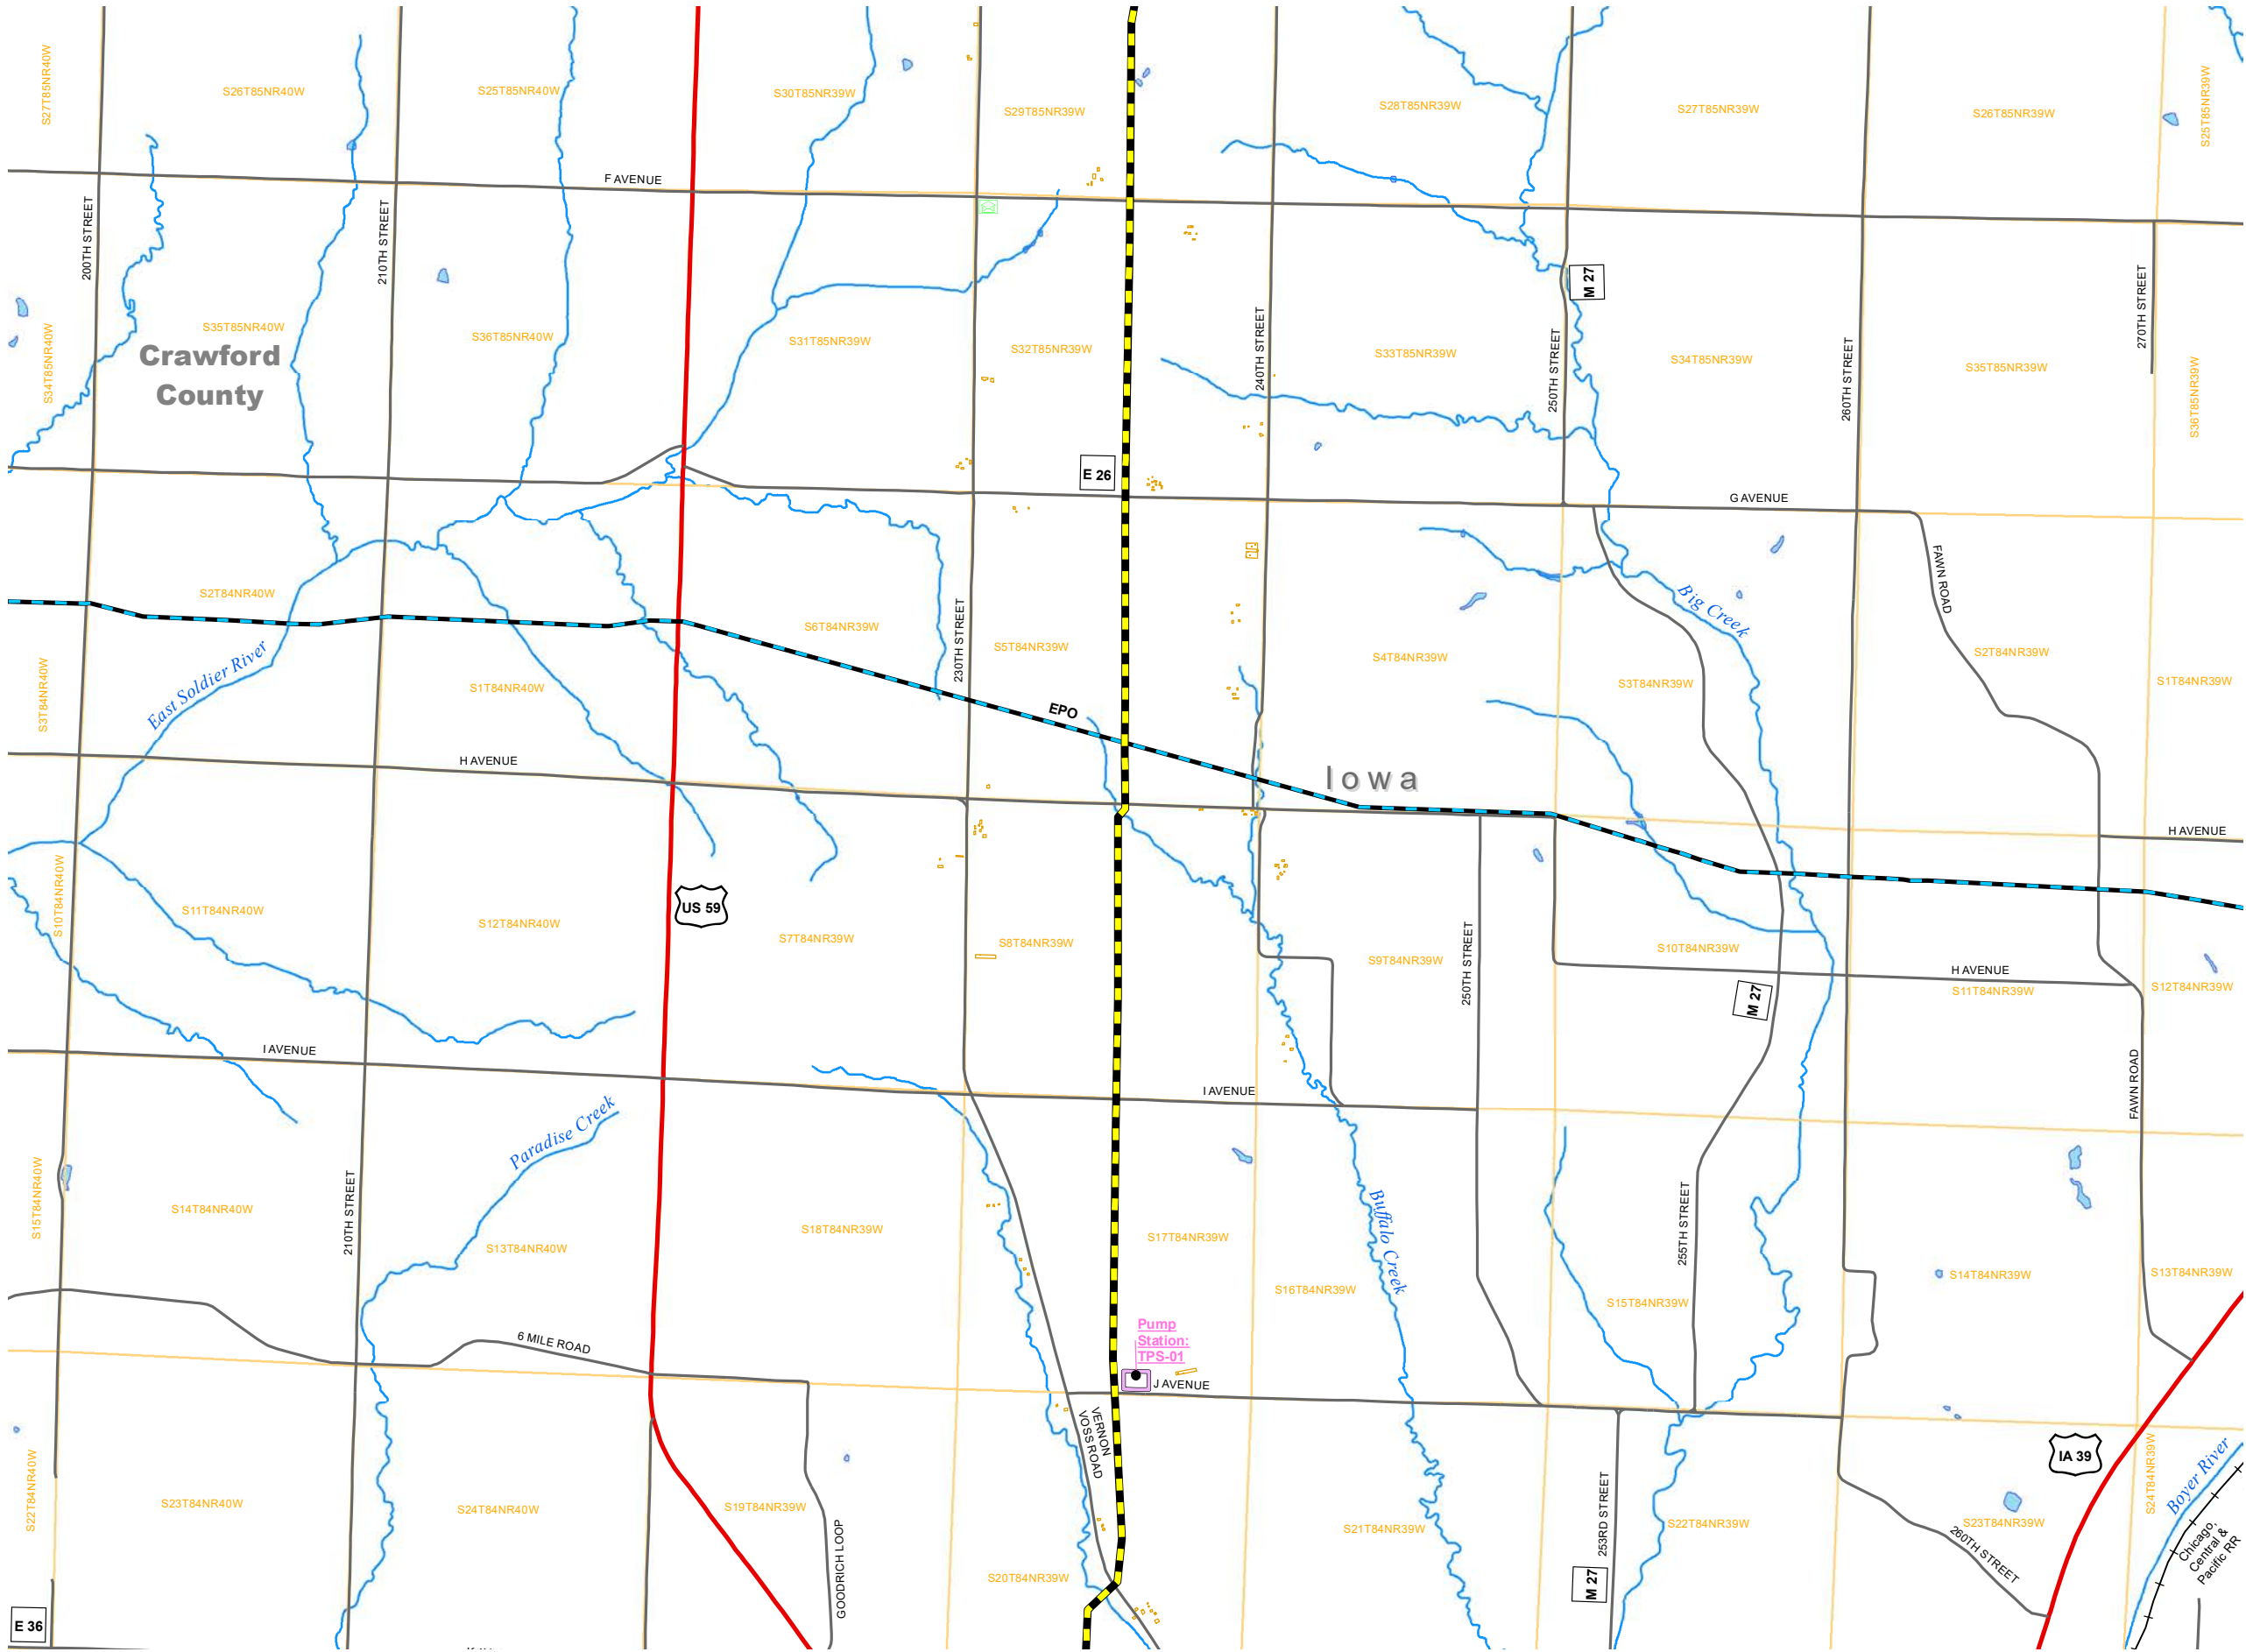

LEGEND

- Proposed Summit Pipeline
- Proposed Pump Station
- Other Roadway
- County Highway
- Highway
- Railroads
- Structure Outline
- Public Land Survey System
- Counties
- Waterway
- Lake/Pond
- Post Office

Third-party Pipeline

- EPO - Enterprise Products Operating, L.L.C.

REVISIONS		
Date:	2022-05-13	Revised by:
Checked by:		
Date:		Revised by:
Checked by:		
Date:		Revised by:
Checked by:		

PREPARED BY

Summit Carbon Solutions
2321 North Loop Drive, Suite 221
Ames, Iowa 50010
United States of America
www.summitcarbonsolutions.com



SUMMIT CARBON SOLUTIONS

SUMMIT CARBON SOLUTIONS LLC PROJECT

Figure Title:
Summit - Route Map - Crawford County




Figure Number:
Exhibit B

Scale:
1:36,000
1 inch = 3,000 feet

Projection:
Transverse Mercator
North American 1983

Route:
Trunk Line 4
Sheet 85 of 116

Drawing Number:
1
Current Revision

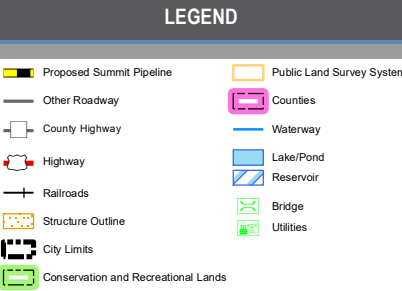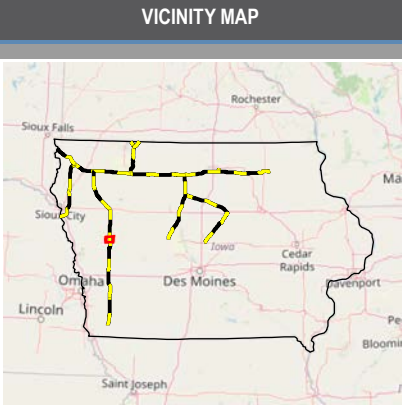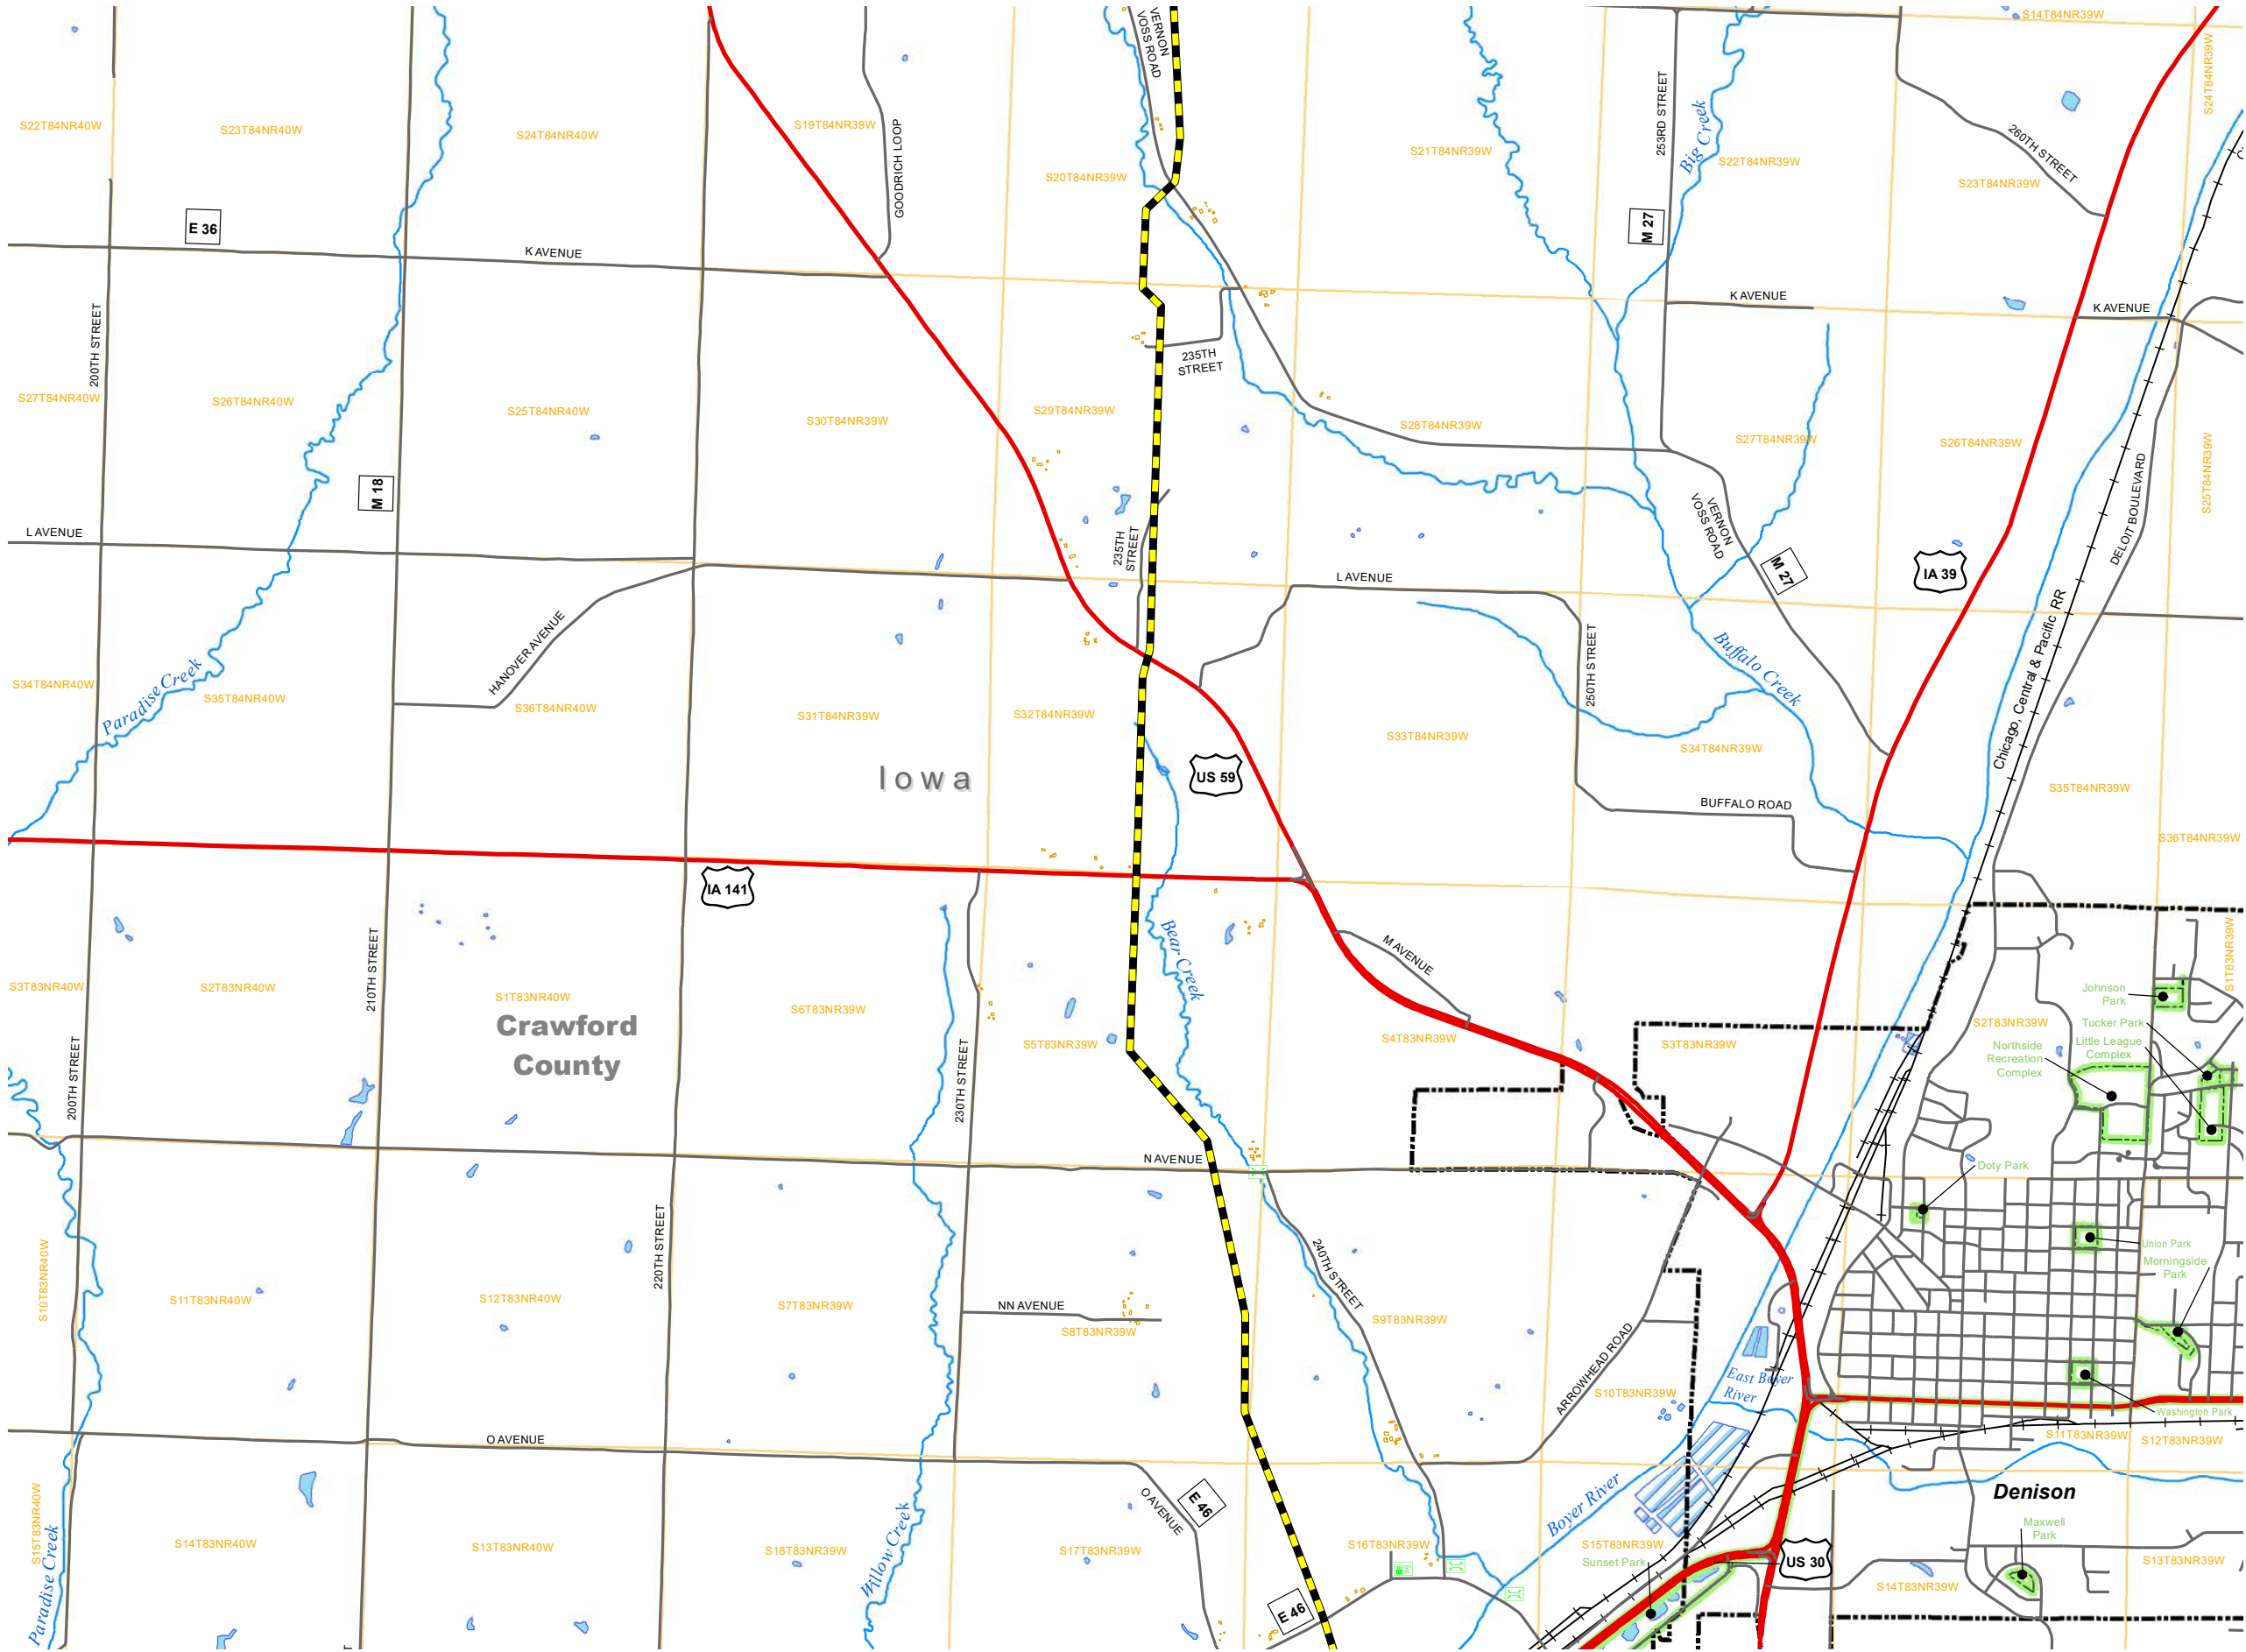

REVISIONS

Date:	2022-05-13	Revised by:	Checked by:
Date:		Revised by:	Checked by:
Date:		Revised by:	Checked by:

PREPARED BY

Summit Carbon Solutions
2321 North Loop Drive, Suite 221
Ames, Iowa 50010
United States of America
www.summitcarbonsolutions.com

SUMMIT CARBON SOLUTIONS LLC PROJECT

Figure Title:
Summit - Route Map - Crawford County


Figure Number:
Exhibit B

Scale:
1:36,000
1 inch = 3,000 feet


Route:
Trunk Line 4
Sheet 86 of 116

Projection:
Transverse Mercator
North American 1983

Drawing Number:
1
Current Revision

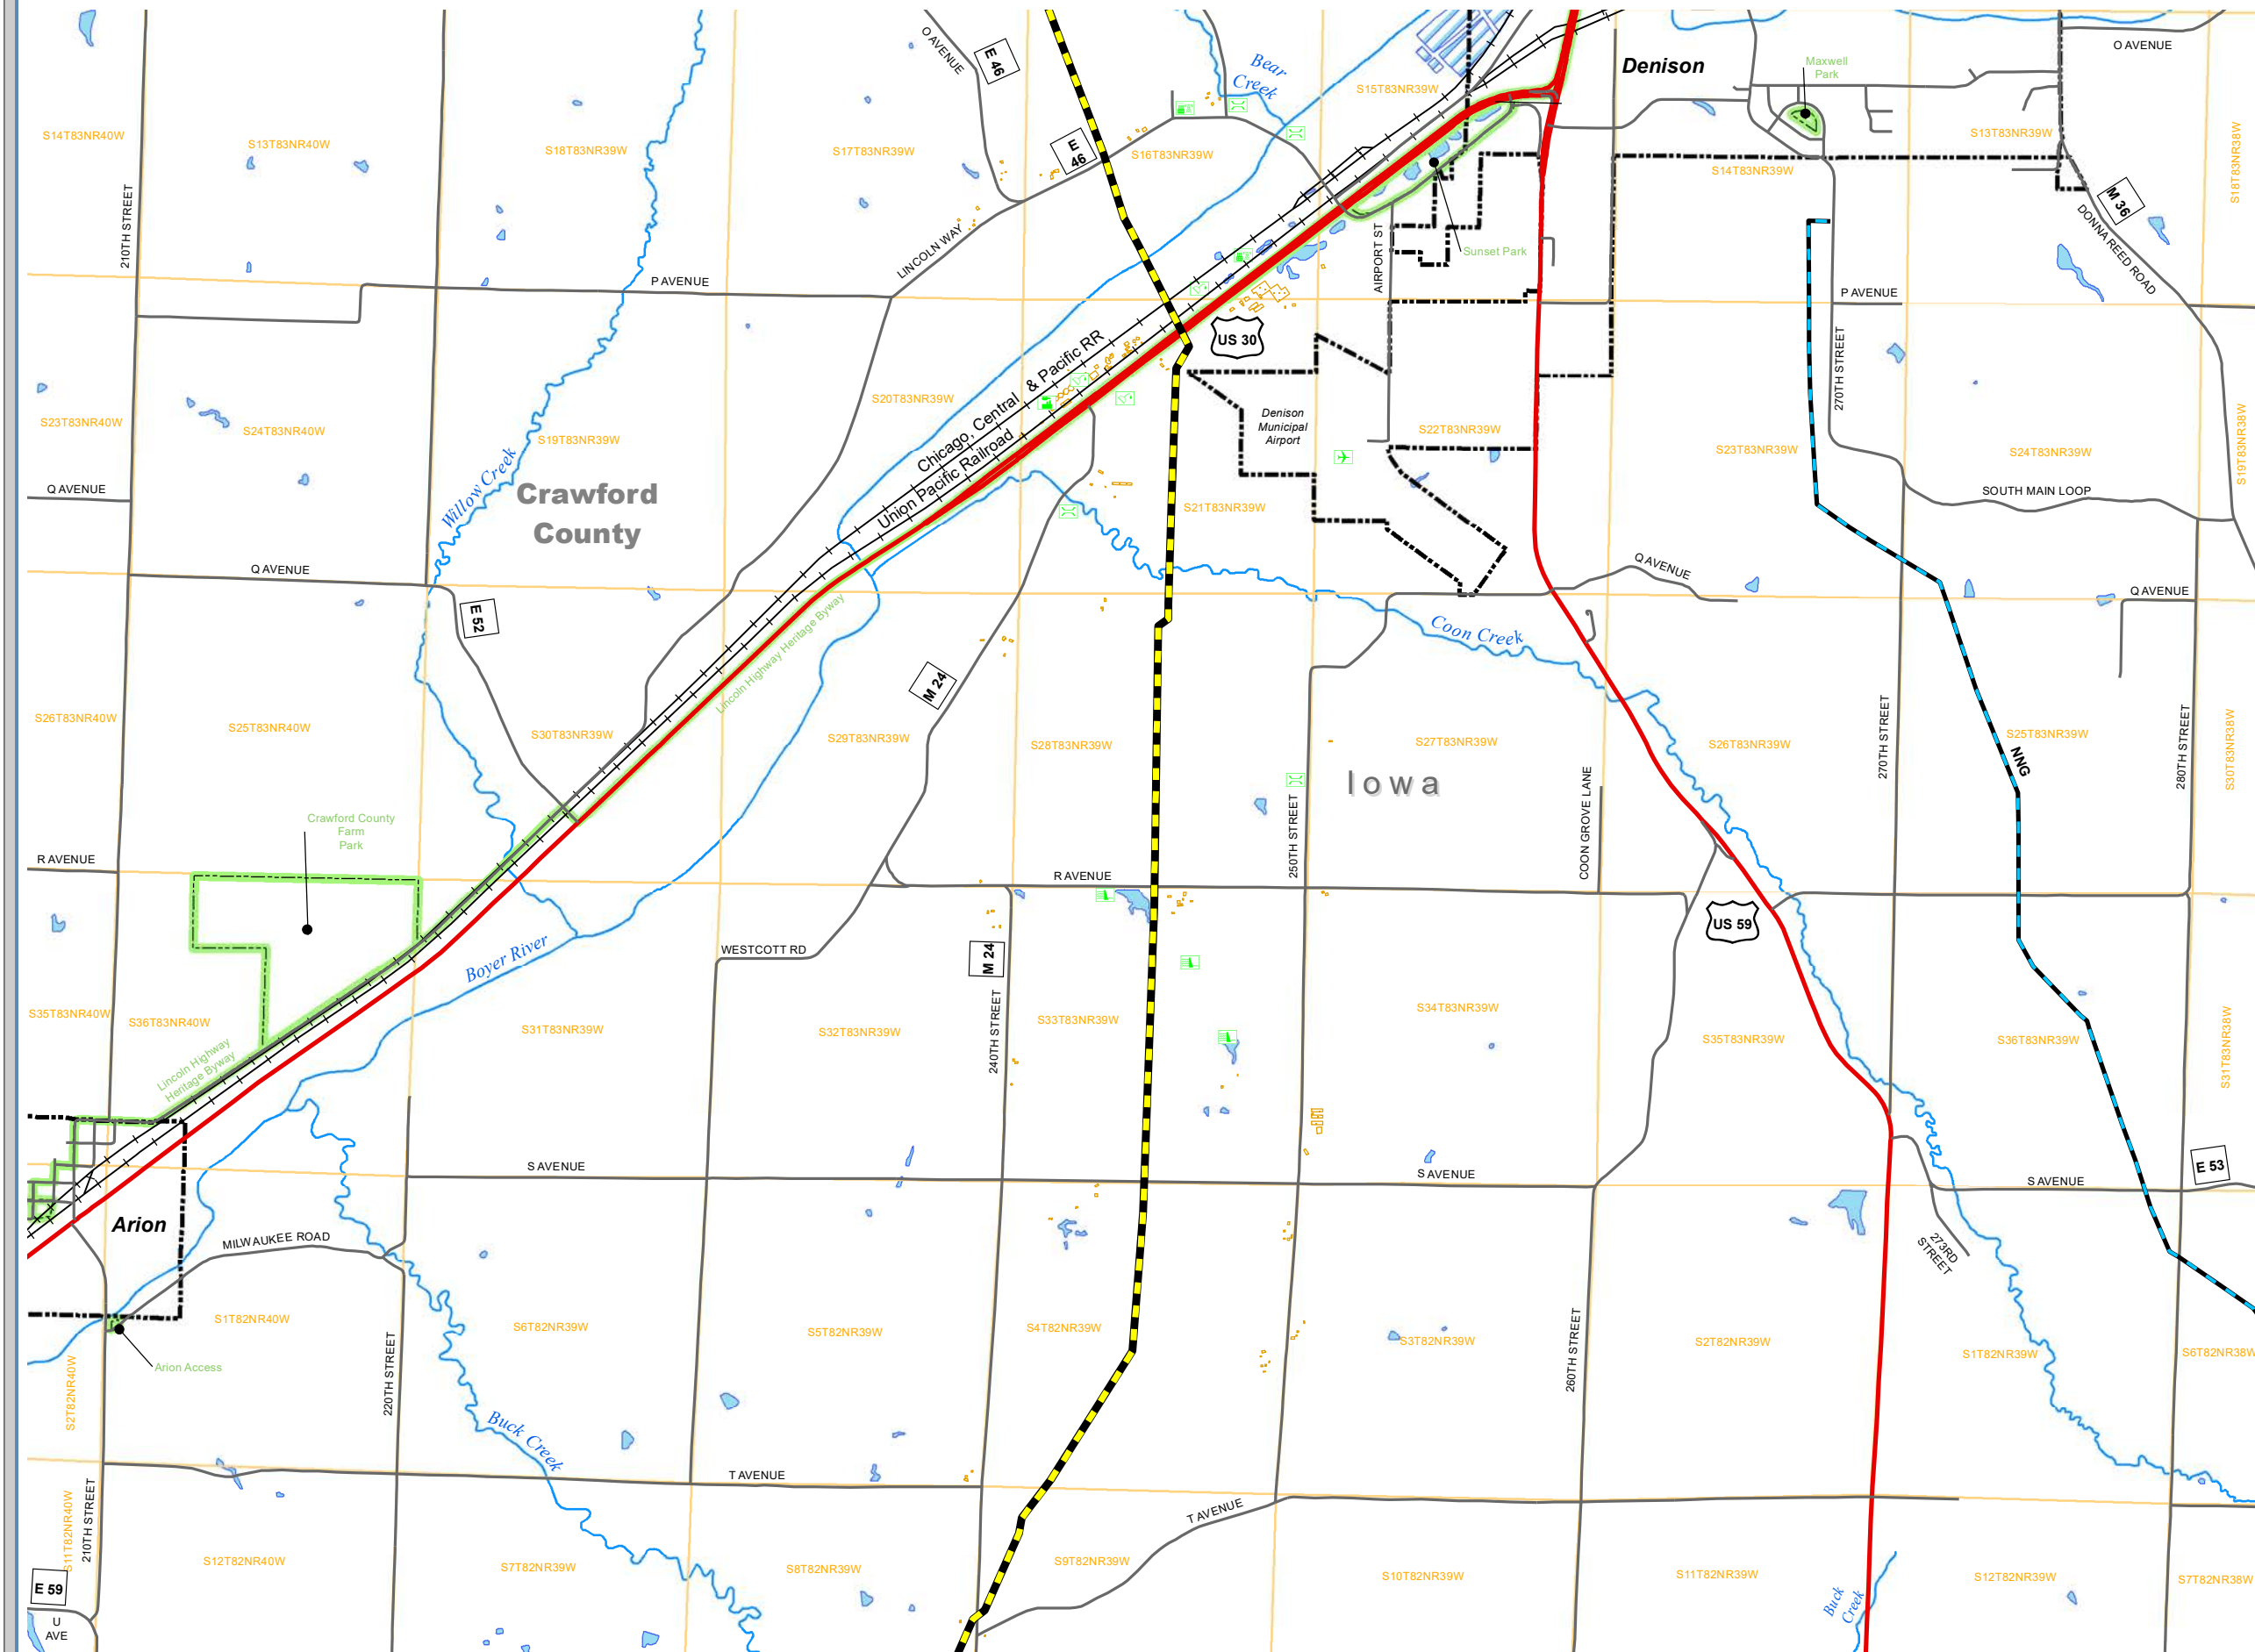

VICINITY MAP

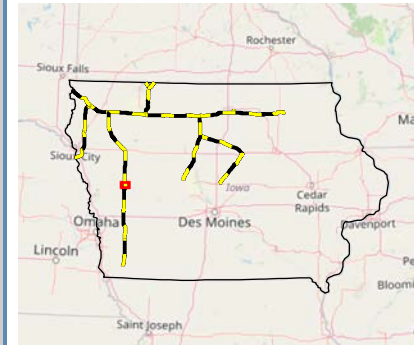

LEGEND

- | | | | |
|---|-------------------------------------|---|------------------------------|
|  | Proposed Summit Pipeline |  | Public Land Survey System |
|  | Other Roadway |  | Counties |
|  | County Highway |  | Waterway |
|  | Highway |  | Lake/Pond |
|  | Railroads |  | Reservoir |
|  | Structure Outline |  | Airport |
|  | City Limits |  | Bridge |
|  | Conservation and Recreational Lands |  | Dam |
| | |  | Ethanol/Oil and Gas Facility |
| | |  | Petro Chemical Facility |
| | |  | Utilities |
- Third-party Pipeline**
- | | |
|---|------------------------------------|
|  | NNG - Northern Natural Gas Company |
|---|------------------------------------|

REVISIONS

Date: 2022-05-13 Revised by: Checked by:

Date: Revised by: Checked by:

Date: Revised by: Checked by:

PREPARED BY

Summit Carbon Solutions

2321 North Loop Drive, Suite 221
Ames, Iowa 50010
United States of America

www.summitcarbonsolutions.com



SUMMIT CARBON
SOLUTIONS

SUMMIT CARBON SOLUTIONS LLC PROJECT

Figure Title:

Summit - Route Map - Crawford County

Figure Number:

Exhibit B


Scale:
1:36,000
1 inch = 3,000 feet

N

Projection:
Transverse Mercator
North American 1983

Route:
Trunk Line 4
Sheet 87 of 1

Drawing Number:
1
Current Revision

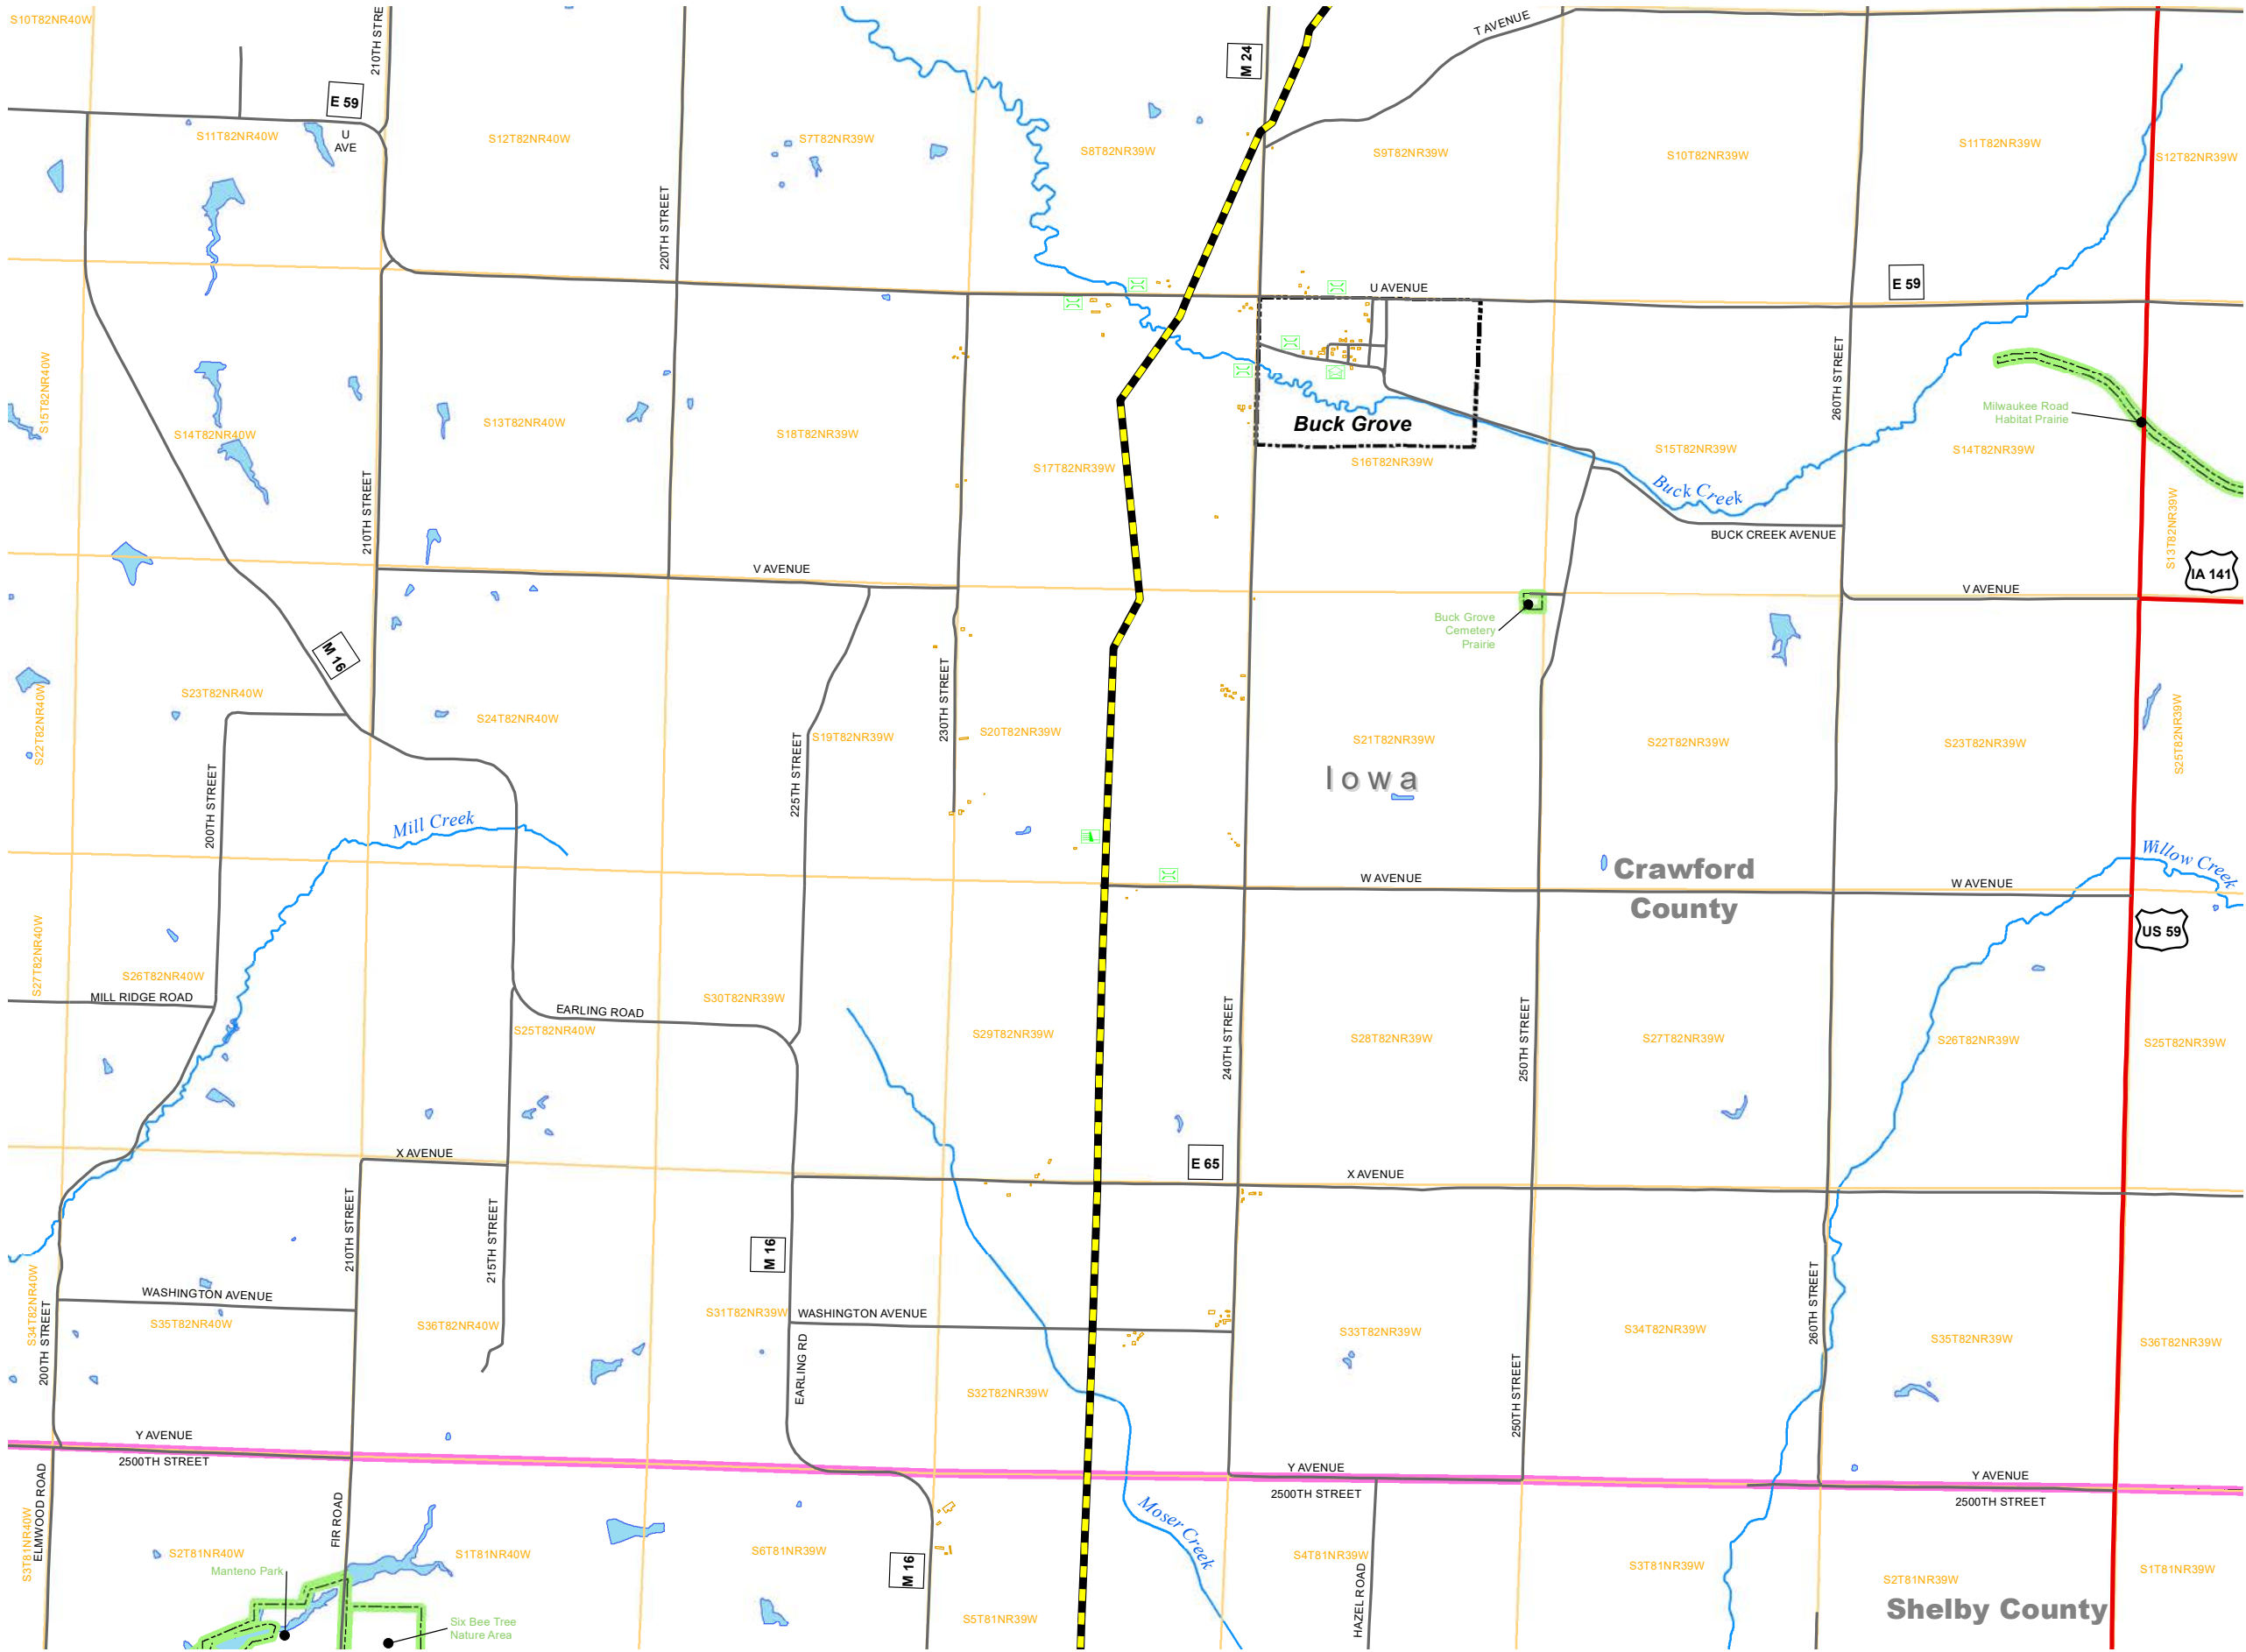

VICINITY MAP



LEGEND

- Proposed Summit Pipeline
- Other Roadway
- County Highway
- Highway
- Structure Outline
- City Limits
- Conservation and Recreational Lands
- Public Land Survey System
- Counties
- Waterway
- Lake/Pond
- Bridge
- Dam
- Post Office

REVISIONS

Date:	2022-05-13	Revised by:	Checked by:
Date:		Revised by:	Checked by:
Date:		Revised by:	Checked by:

PREPARED BY

Summit Carbon Solutions
2321 North Loop Drive, Suite 221
Ames, Iowa 50010
United States of America
www.summitcarbonsolutions.com



SUMMIT CARBON SOLUTIONS LLC PROJECT

Figure Title:
Summit - Route Map - Crawford County




Figure Number:
Exhibit B

Scale:
1:36,000
1 inch = 3,000 feet

Route:
Trunk Line 4
Sheet 88 of 116

Projection:
Transverse Mercator
North American 1983

Drawing Number:
1
Current Revision

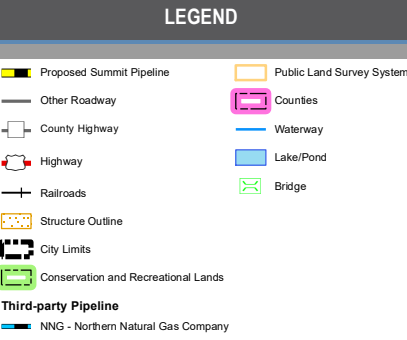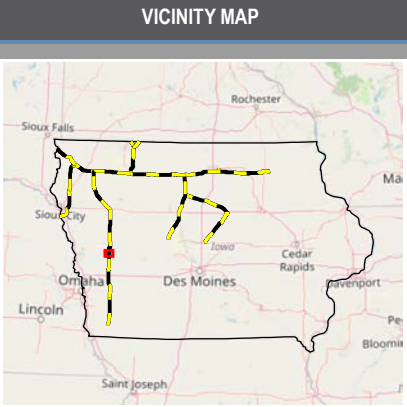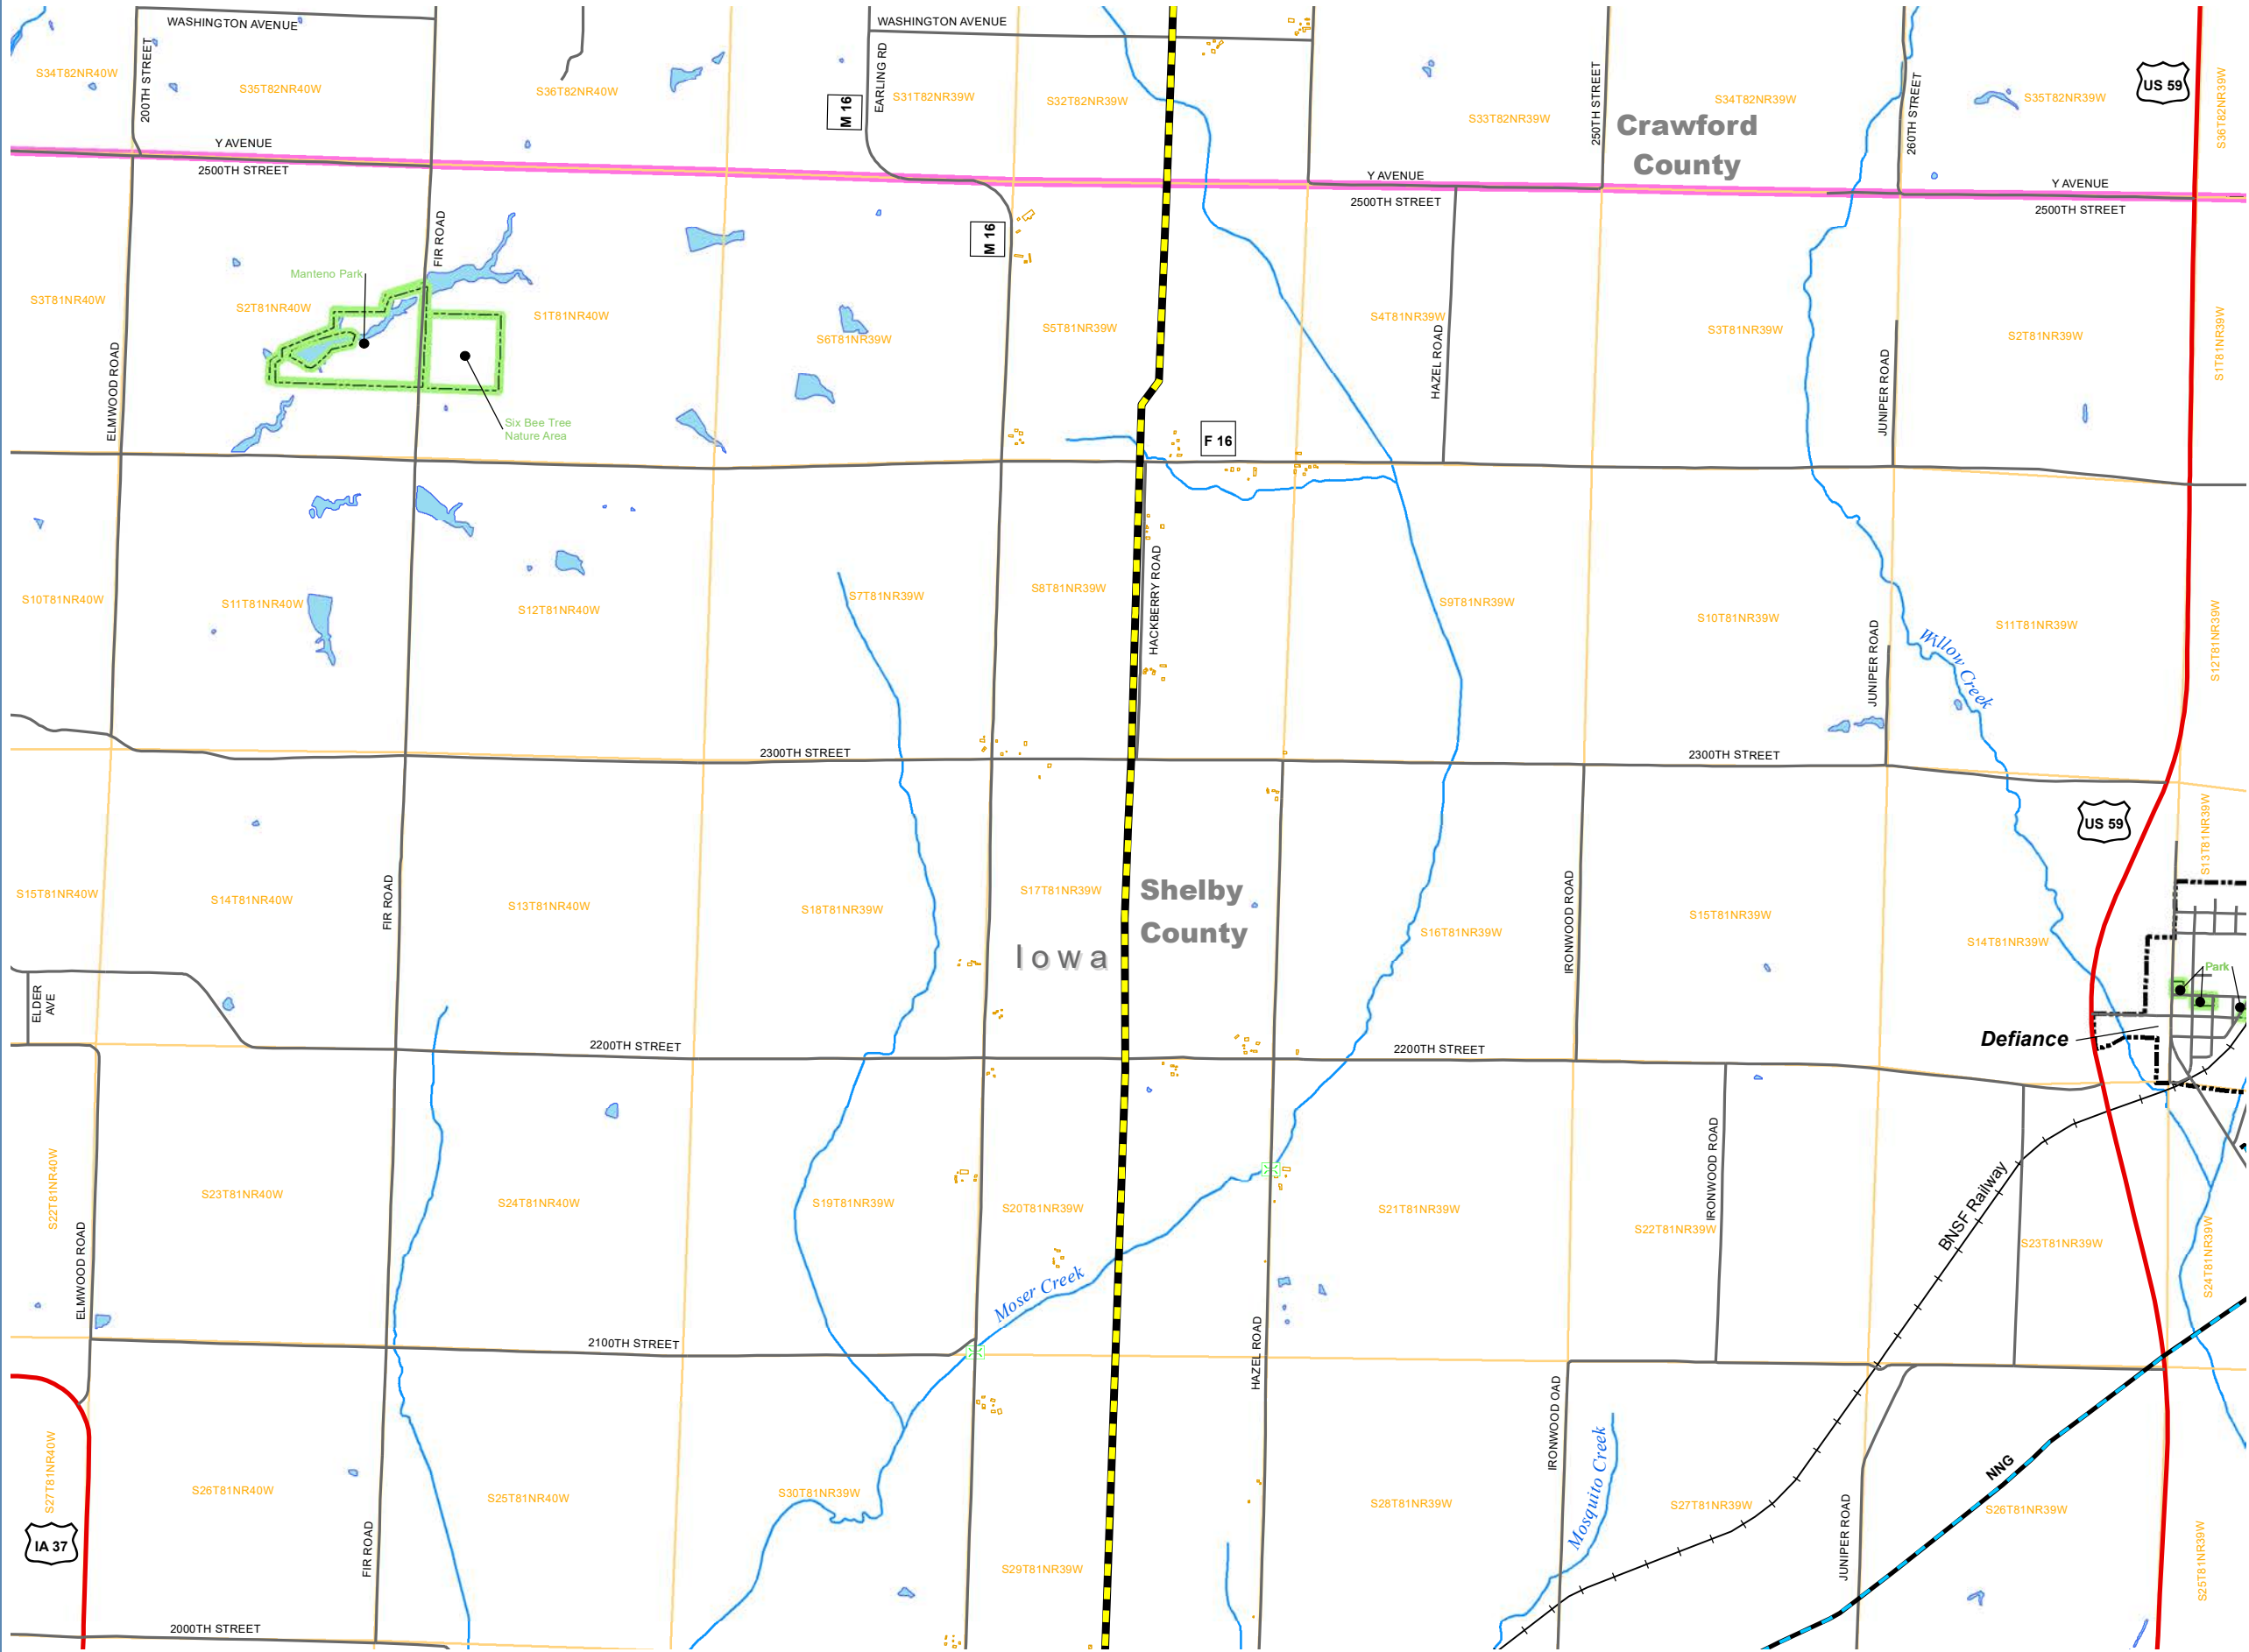

REVISIONS

Date:	2022-05-13	Revised by:	Checked by:
Date:		Revised by:	Checked by:
Date:		Revised by:	Checked by:

PREPARED BY

Summit Carbon Solutions
2321 North Loop Drive, Suite 221
Ames, Iowa 50010
United States of America
www.summitcarbonsolutions.com

SUMMIT CARBON SOLUTIONS

SUMMIT CARBON SOLUTIONS LLC PROJECT

Figure Title:
Summit - Route Map - Shelby County


Figure Number:
Exhibit B

Scale:
1:36,000
1 inch = 3,000 feet

Projection:
Transverse Mercator
North American 1983

Route:
Trunk Line 4
Sheet 89 of 116

Drawing Number:
1
Current Revision

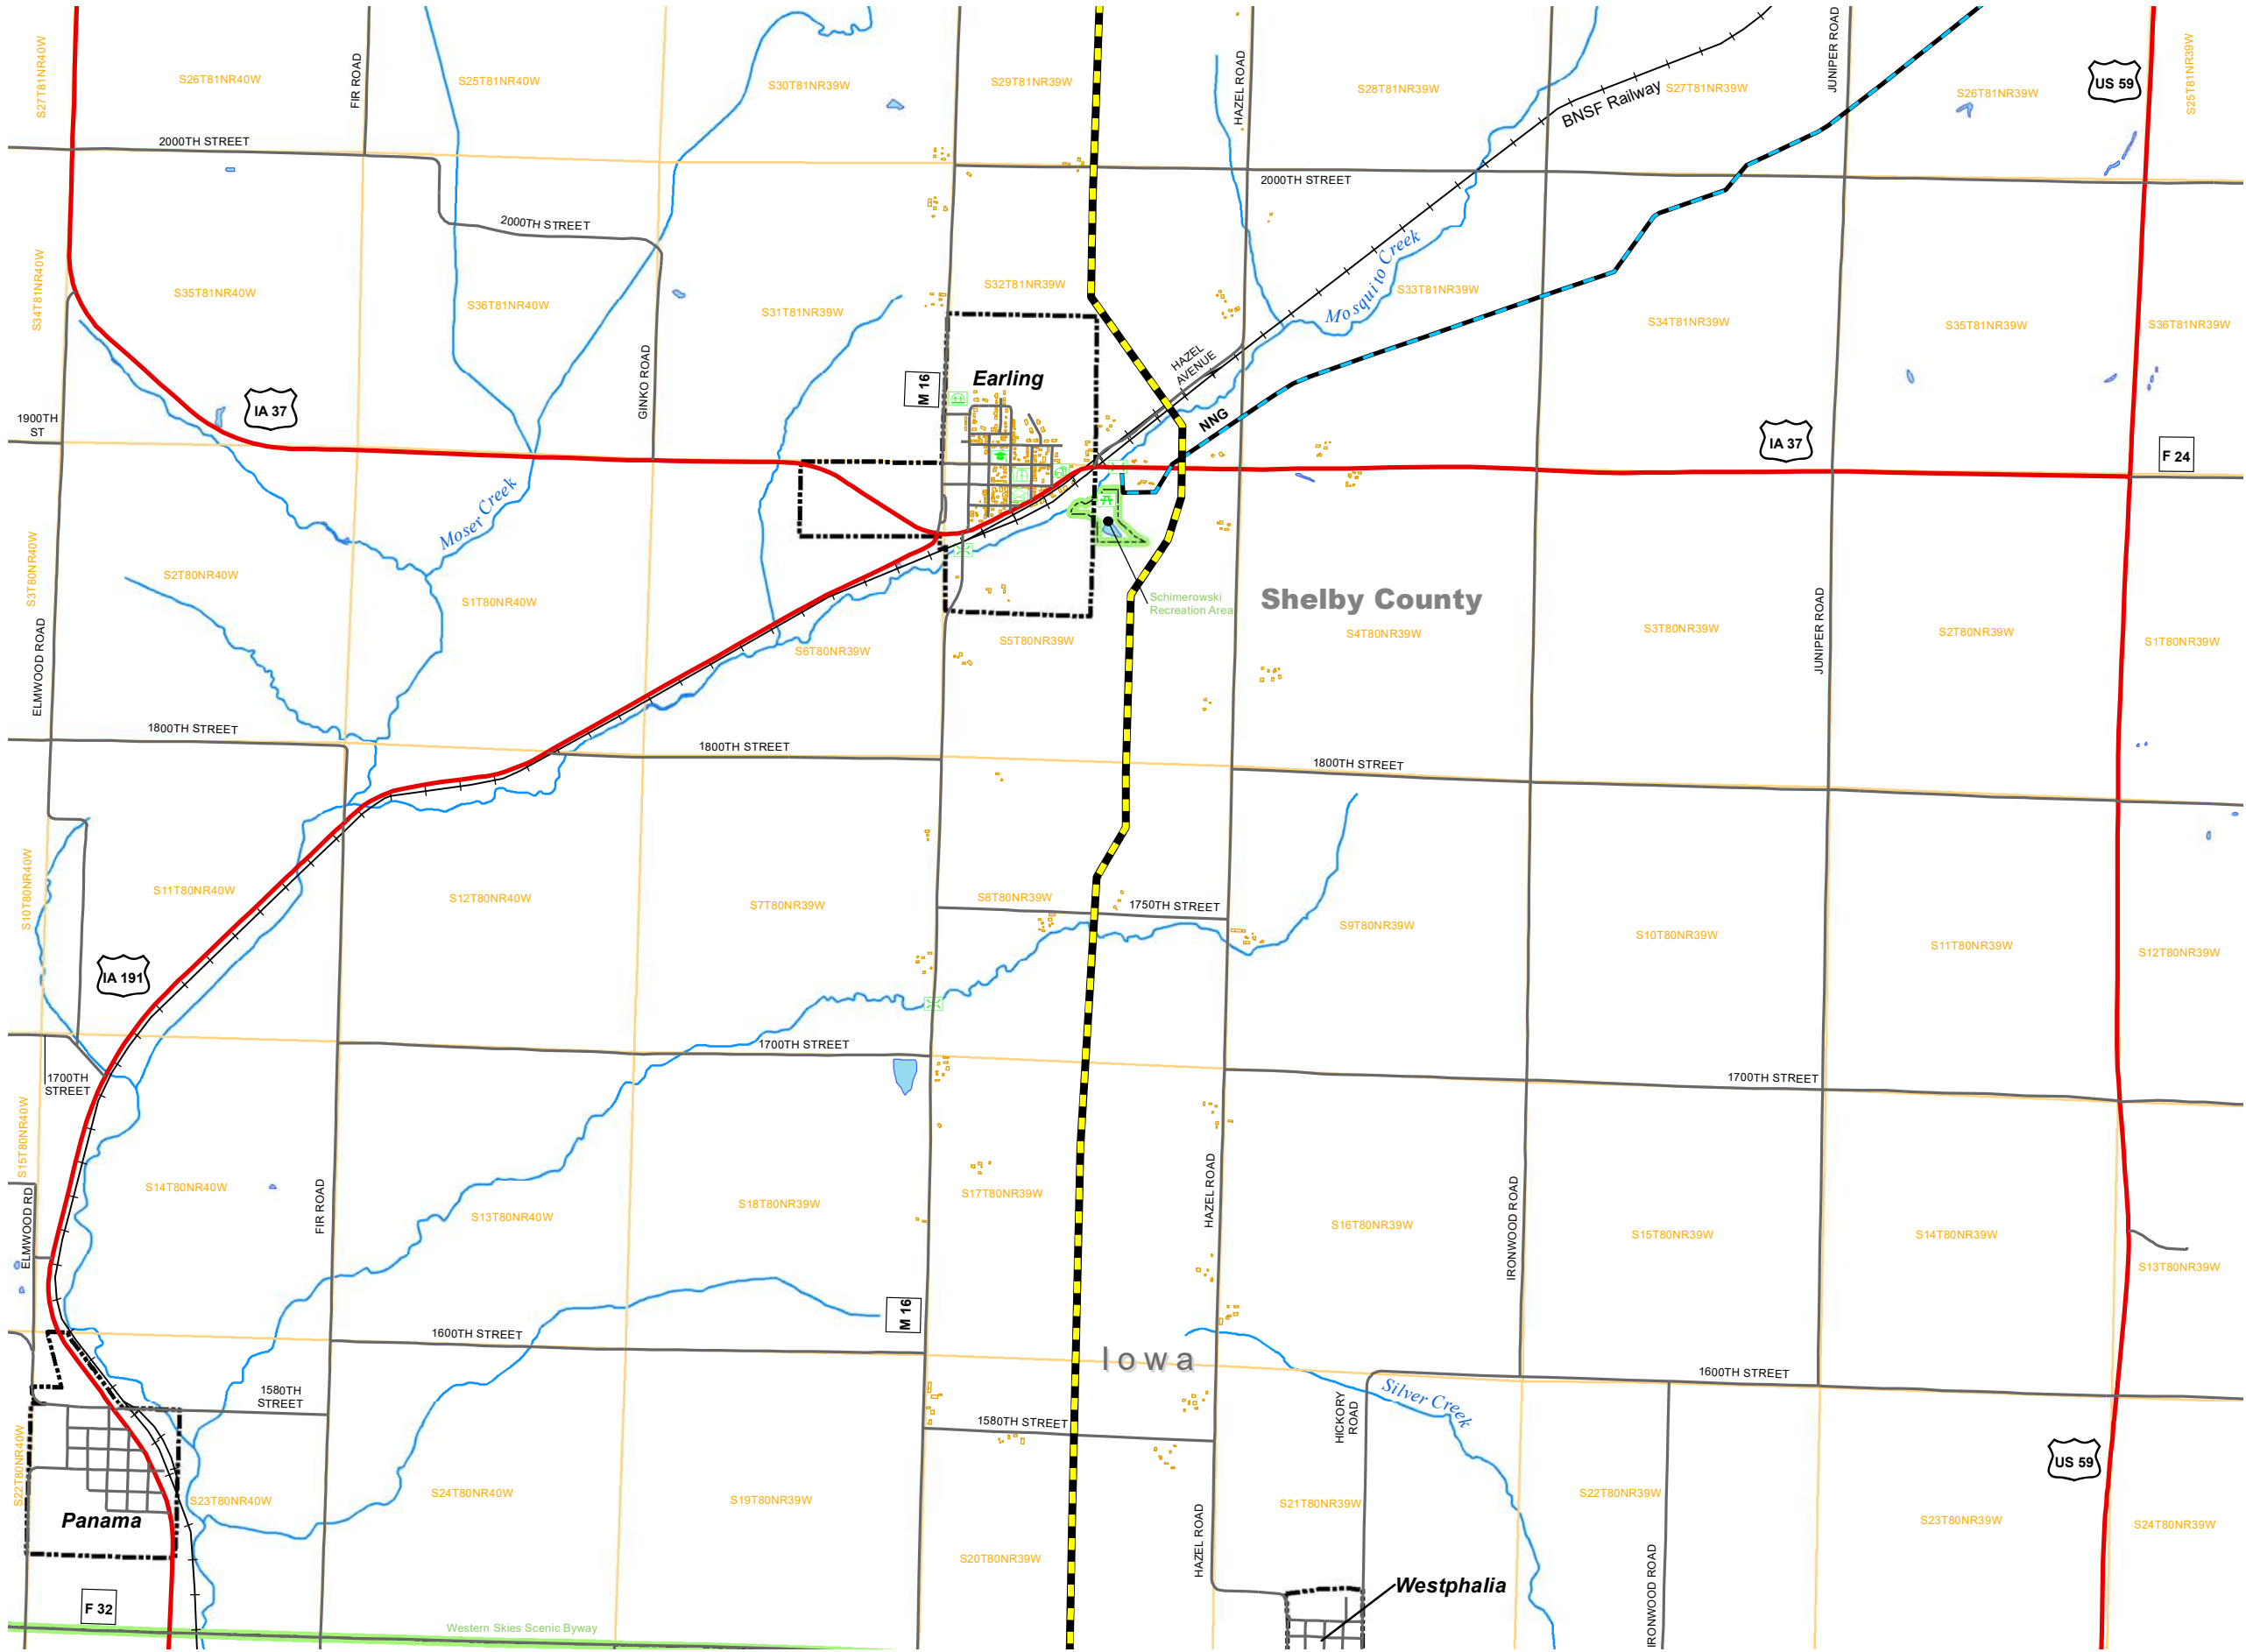

VICINITY MAP



LEGEND

- Proposed Summit Pipeline
- Other Roadway
- County Highway
- Highway
- Railroads
- Structure Outline
- City Limits
- Conservation and Recreational Lands
- Public Land Survey System
- Counties
- Waterway
- Lake/Pond
- Reservoir
- Bridge
- Building
- Cemetery
- Church
- Park
- Post Office
- School
- Third-party Pipeline
- NNG - Northern Natural Gas Company

REVISIONS

Date:	2022-05-13	Revised by:	Checked by:
Date:		Revised by:	Checked by:
Date:		Revised by:	Checked by:

PREPARED BY

Summit Carbon Solutions
2321 North Loop Drive, Suite 221
Ames, Iowa 50010
United States of America
www.summitcarbonsolutions.com




SUMMIT CARBON SOLUTIONS

SUMMIT CARBON SOLUTIONS LLC PROJECT

Figure Title:	Summit - Route Map - Shelby County
Figure Number:	Exhibit B

Scale: 1:36,000 1 inch = 3,000 feet	Projection: Transverse Mercator North American 1983
Route: Trunk Line 4 Sheet 90 of 116	Drawing Number: 1 Current Revision

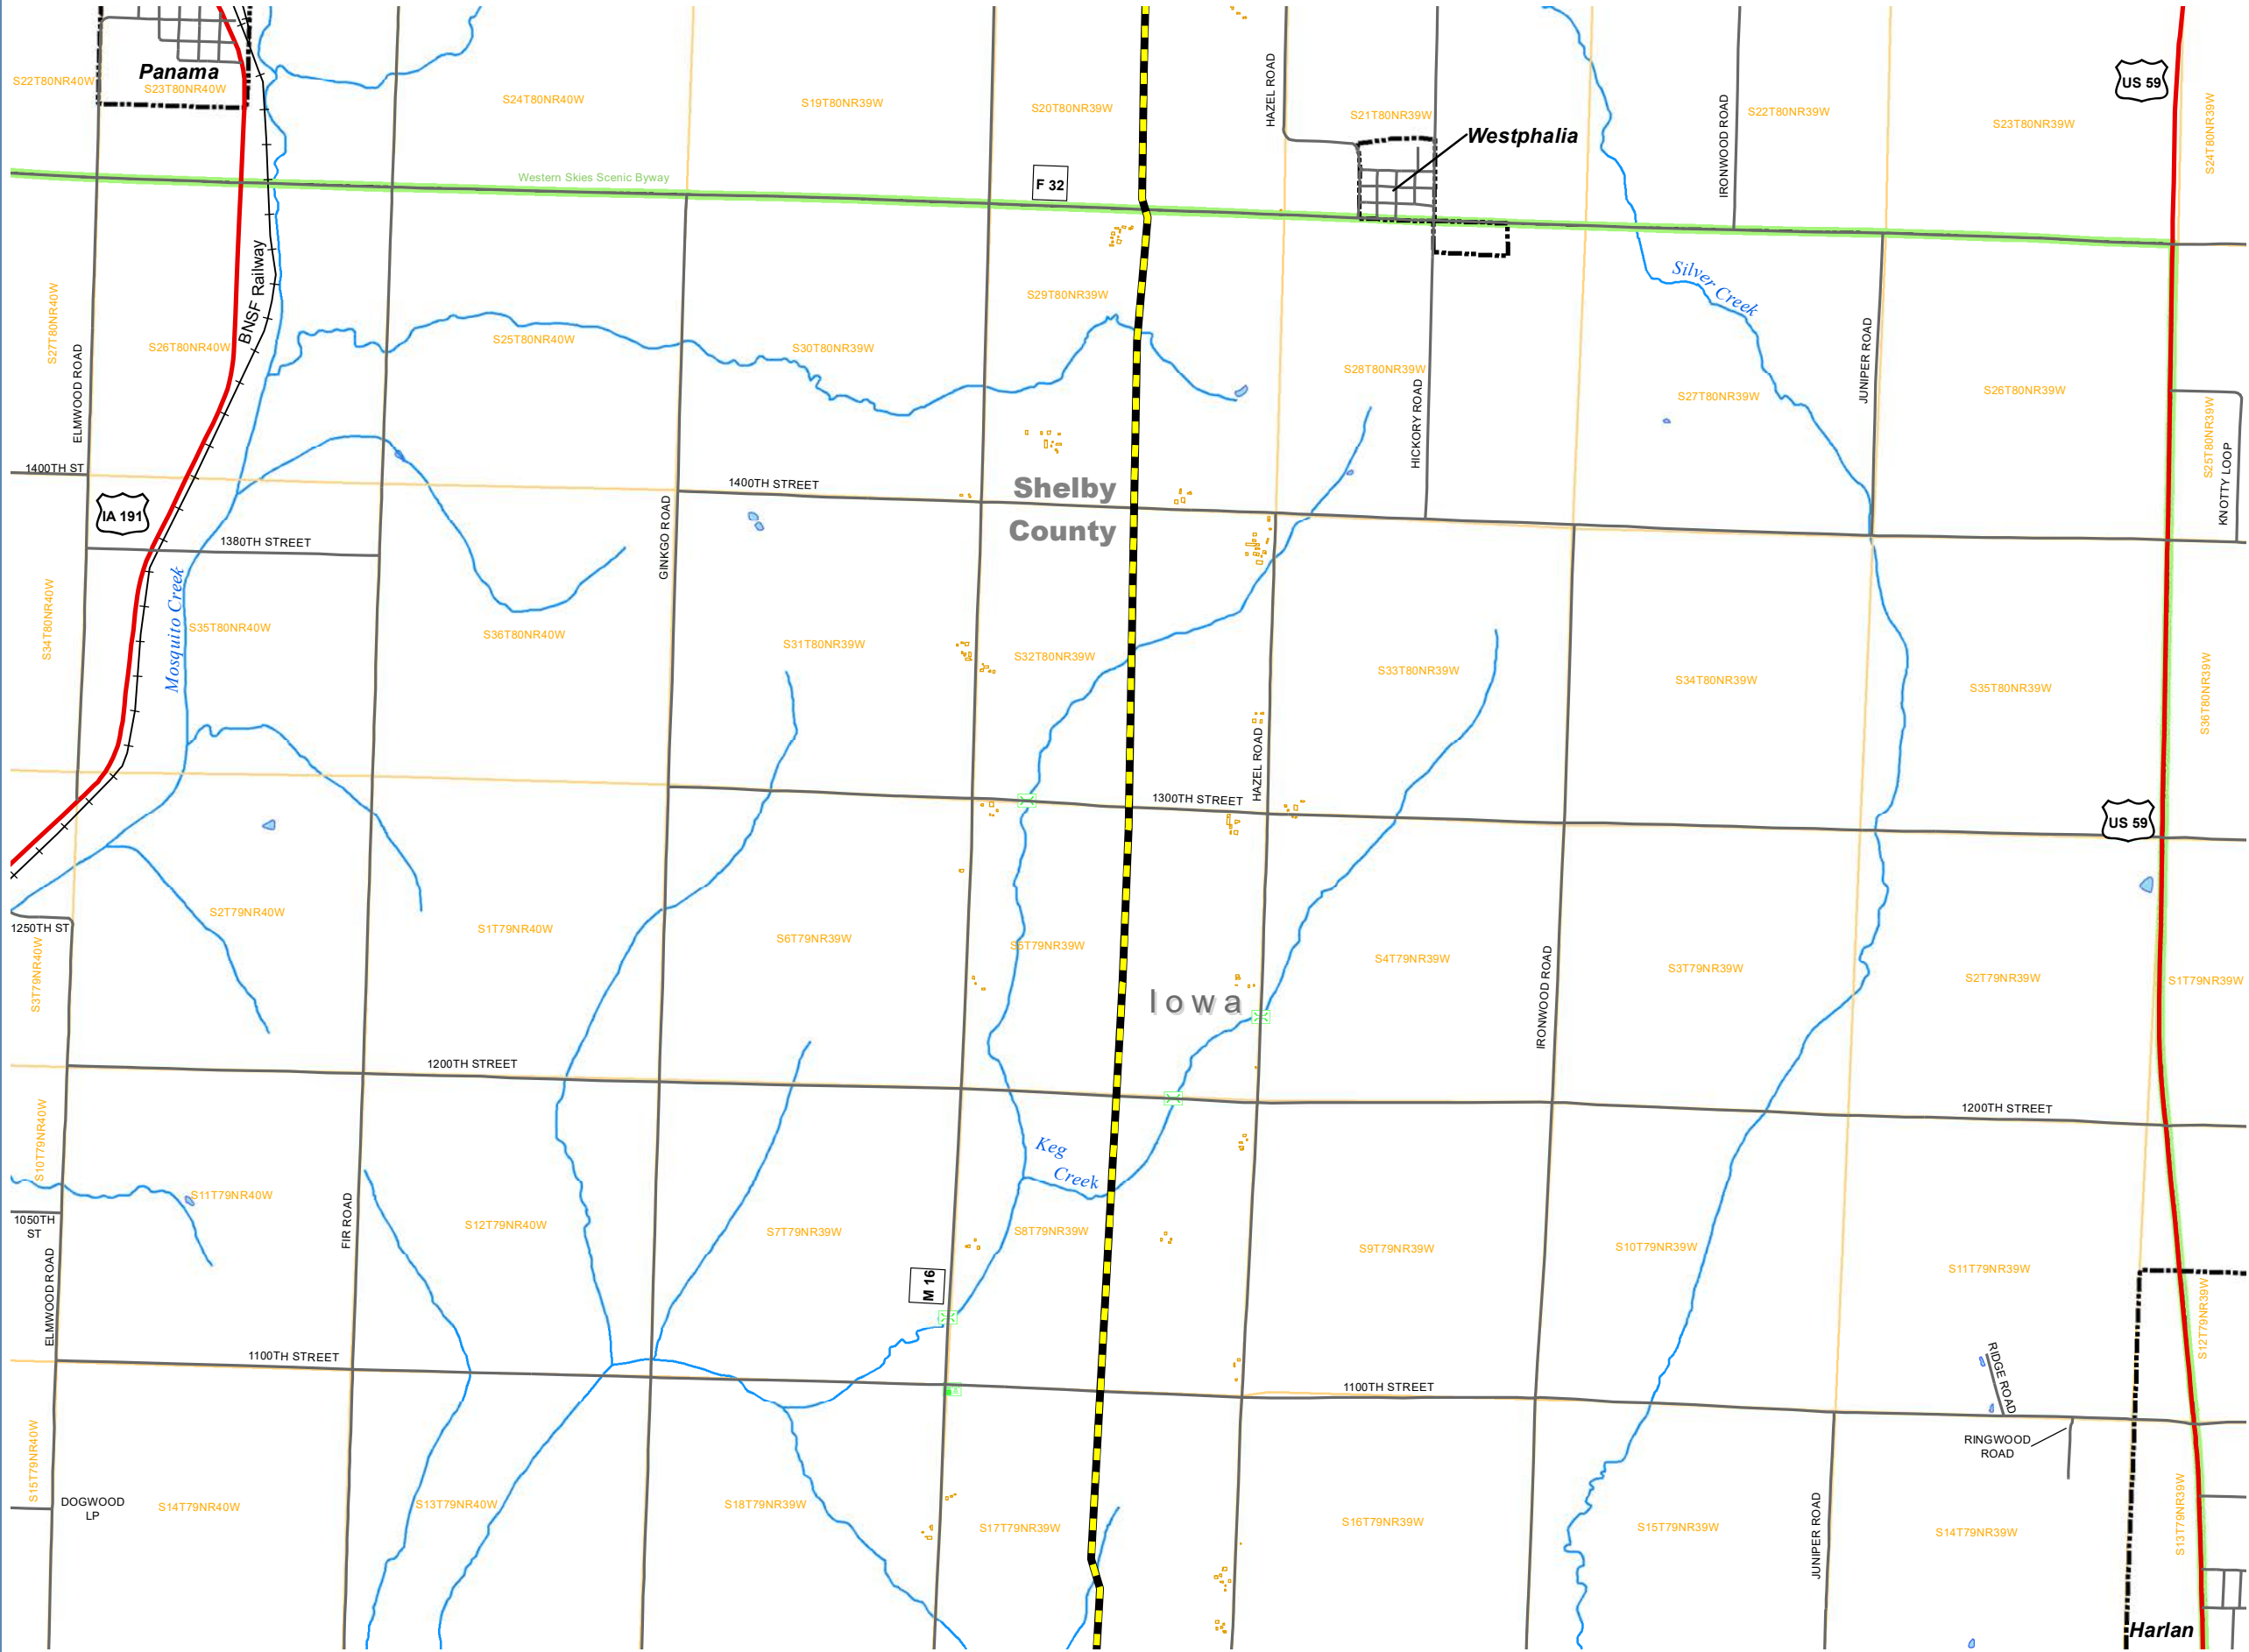

VICINITY MAP



LEGEND

- Proposed Summit Pipeline
- Other Roadway
- County Highway
- Highway
- Railroads
- Structure Outline
- City Limits
- Conservation and Recreational Lands
- Public Land Survey System
- Counties
- Waterway
- Lake/Pond
- Bridge
- Utilities

REVISIONS

Date:	2022-05-13	Revised by:	Checked by:
Date:		Revised by:	Checked by:
Date:		Revised by:	Checked by:

PREPARED BY

Summit Carbon Solutions
2321 North Loop Drive, Suite 221
Ames, Iowa 50010
United States of America
www.summitcarbonsolutions.com



SUMMIT CARBON SOLUTIONS LLC PROJECT

Figure Title:

Summit - Route Map - Shelby County

Figure Number:

Exhibit B

Scale:
1:36,000
1 inch = 3,000 feet



Projection:
Transverse Mercator
North American 1983

Route:


Trunk Line 4

Sheet 91 of 116

Drawing Number:

1

Current Revision

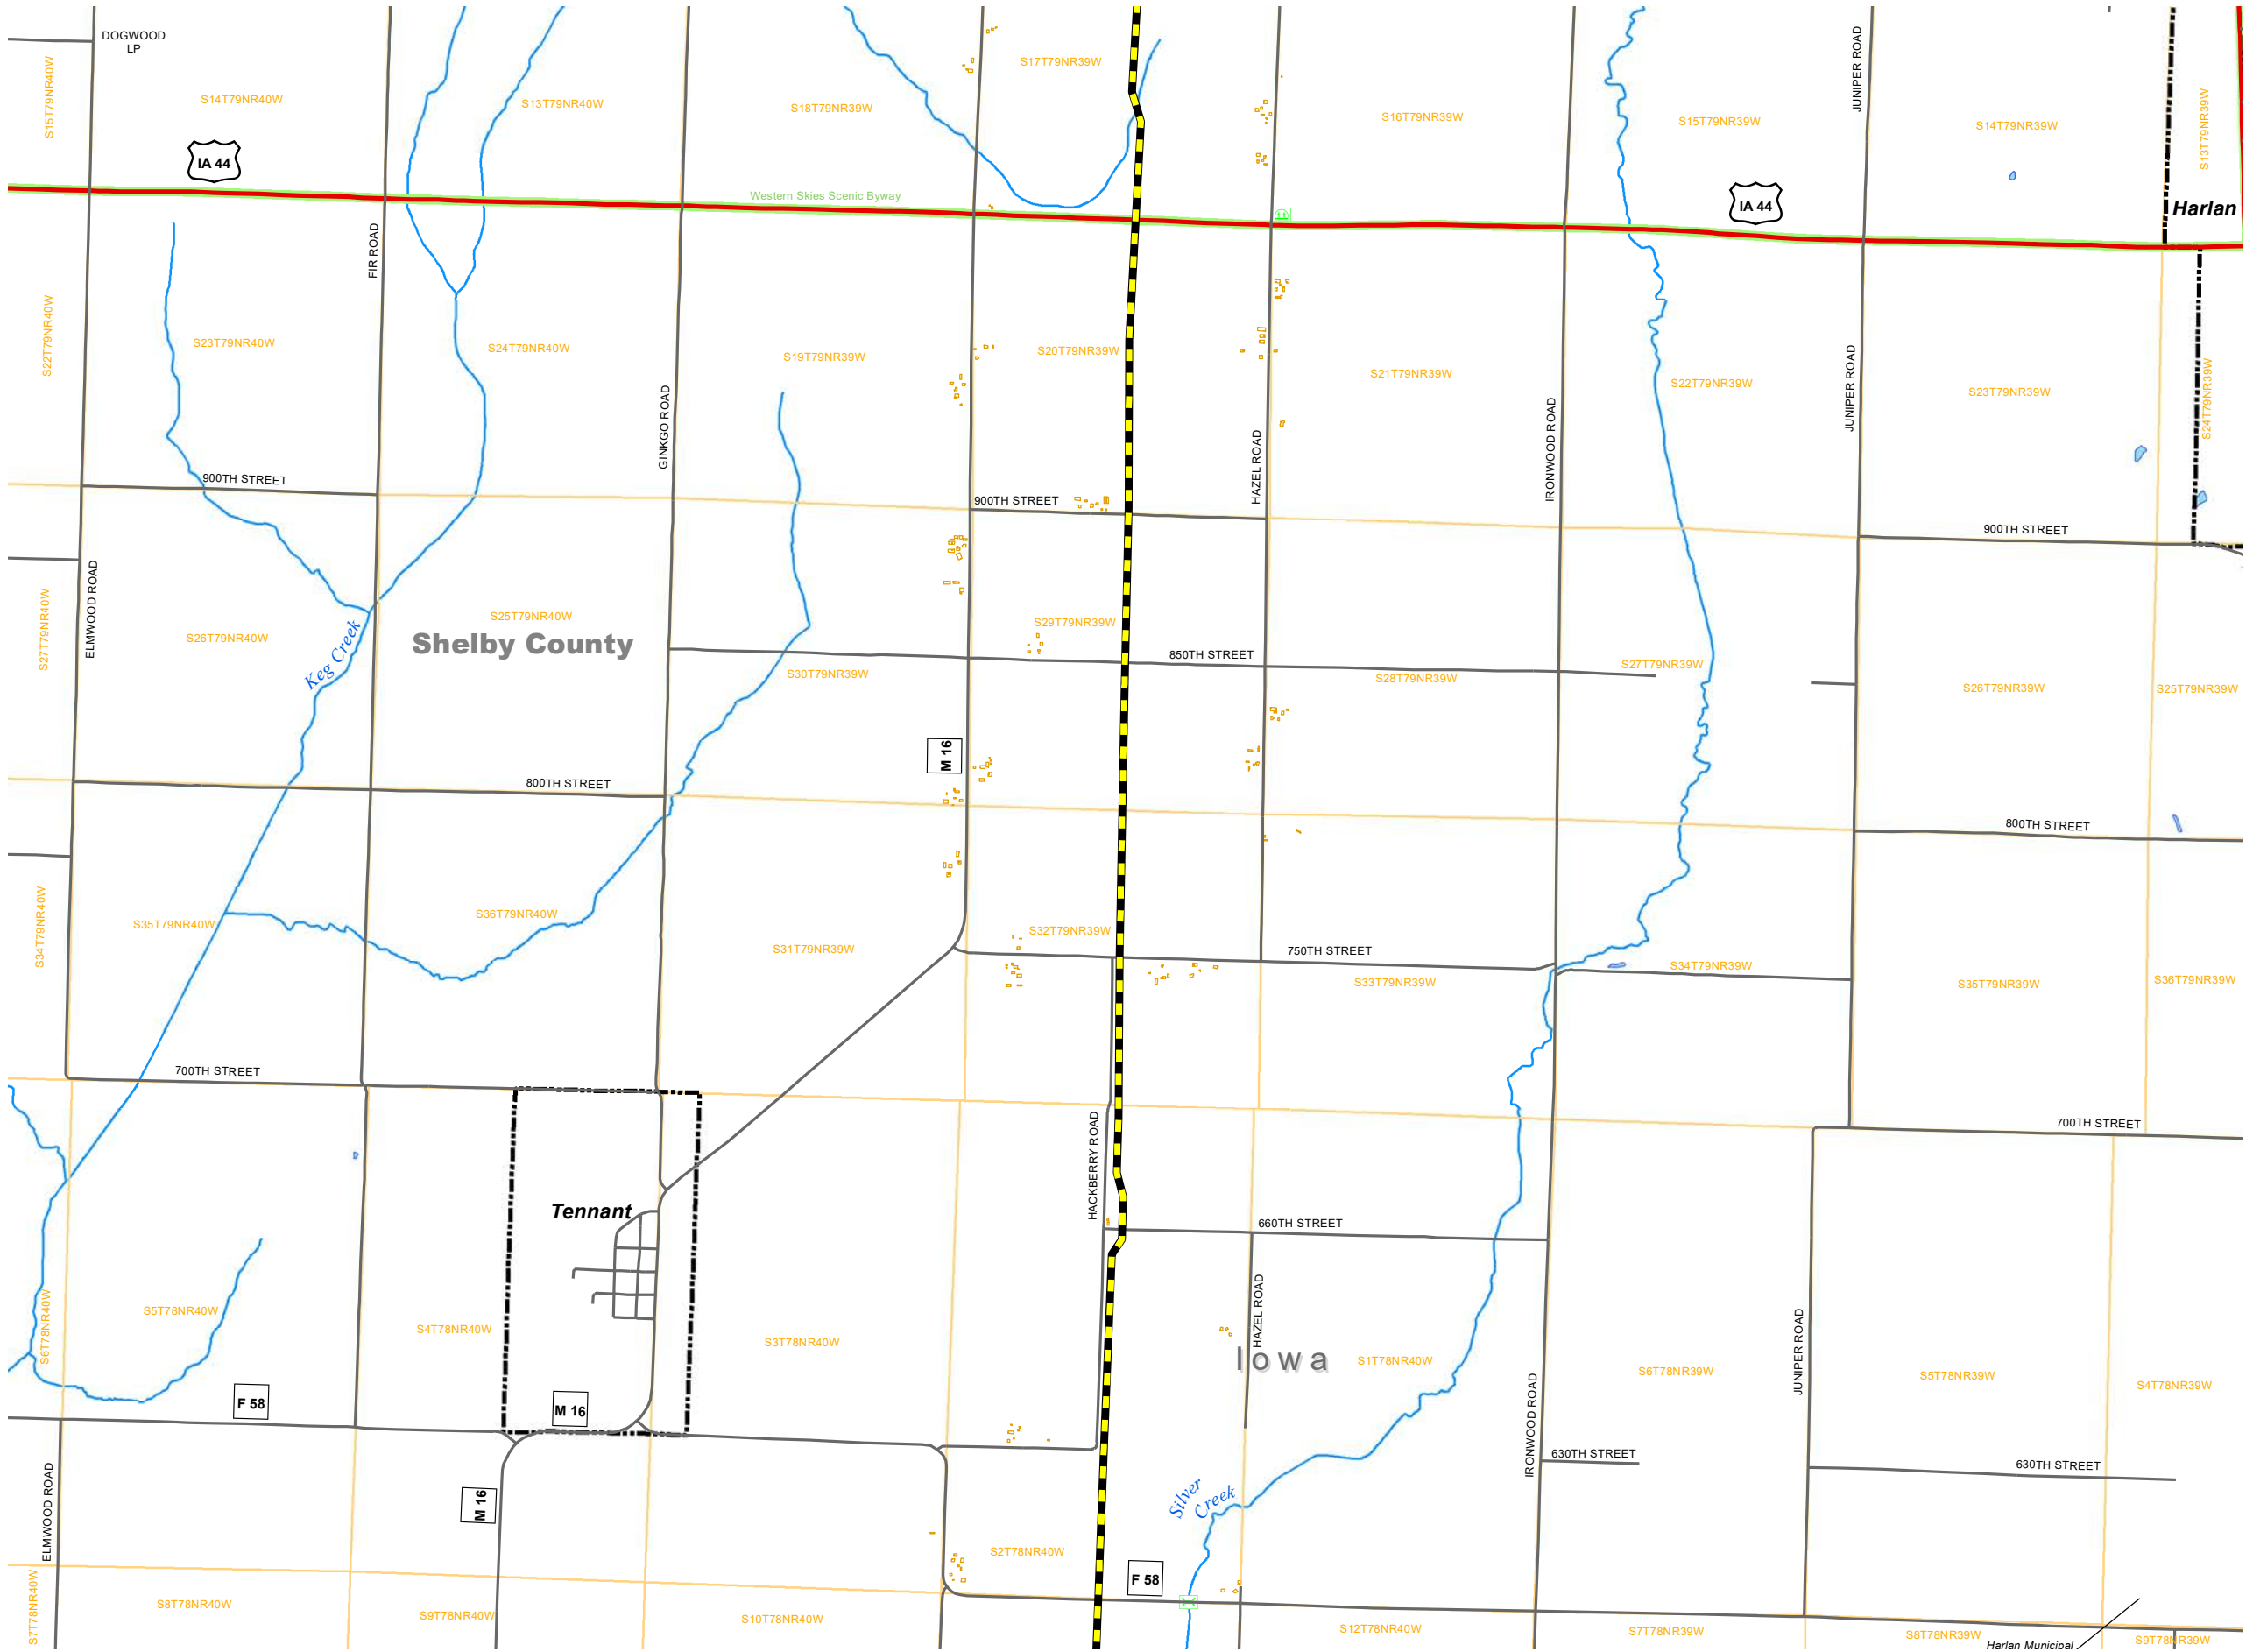

VICINITY MAP



LEGEND

- Proposed Summit Pipeline
- Other Roadway
- County Highway
- Highway
- Structure Outline
- City Limits
- Conservation and Recreational Lands
- Public Land Survey System
- Counties
- Waterway
- Lake/Pond
- Bridge
- Cemetery

REVISIONS

Date:	2022-05-13	Revised by:	Checked by:
Date:		Revised by:	Checked by:
Date:		Revised by:	Checked by:

PREPARED BY

Summit Carbon Solutions
2321 North Loop Drive, Suite 221
Ames, Iowa 50010
United States of America
www.summitcarbonsolutions.com




SUMMIT CARBON SOLUTIONS

SUMMIT CARBON SOLUTIONS LLC PROJECT

Figure Title:	Summit - Route Map - Shelby County
Figure Number:	Exhibit B

Scale: 1:36,000 1 inch = 3,000 feet	Projection: Transverse Mercator North American 1983
Route: Trunk Line 4 Sheet 92 of 116	Drawing Number: 1 Current Revision

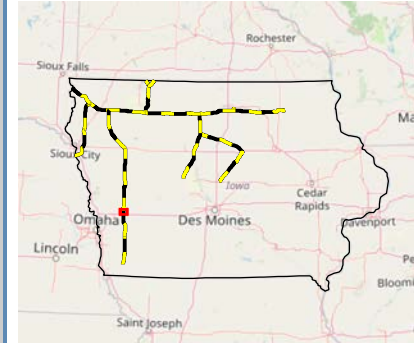

Legend:

- Proposed Summit Pipeline
- Other Roadway
- County Highway
- Structure Outline
- City Limits
- Conservation and Recreational Lands
- Public Land Survey System
- Counties
- Waterway
- Lake/Pond
- Swamp/Marsh
- Bridge

Third-party Pipeline

- NGG - Northern Natural Gas Company

Date:	2022-05-13	Revised by:	Checked by:
Date:		Revised by:	Checked by:
Date:		Revised by:	Checked by:

Summit Carbon Solutions
2321 North Loop Drive, Suite 221
Ames, Iowa 50010
United States of America

www.summitcarbonsolutions.com

SUMMIT CARBON
SOLUTIONS


Figure Title:

Summit - Route Map - Shelby County

Figure Number:

Exhibit B

Scale: 1:36,000 1 inch = 3,000 feet		Projection: Transverse Mercator North American 1983
Route: Trunk Line 4 Sheet 93 of 116	Drawing Number: 1 Current Revision	

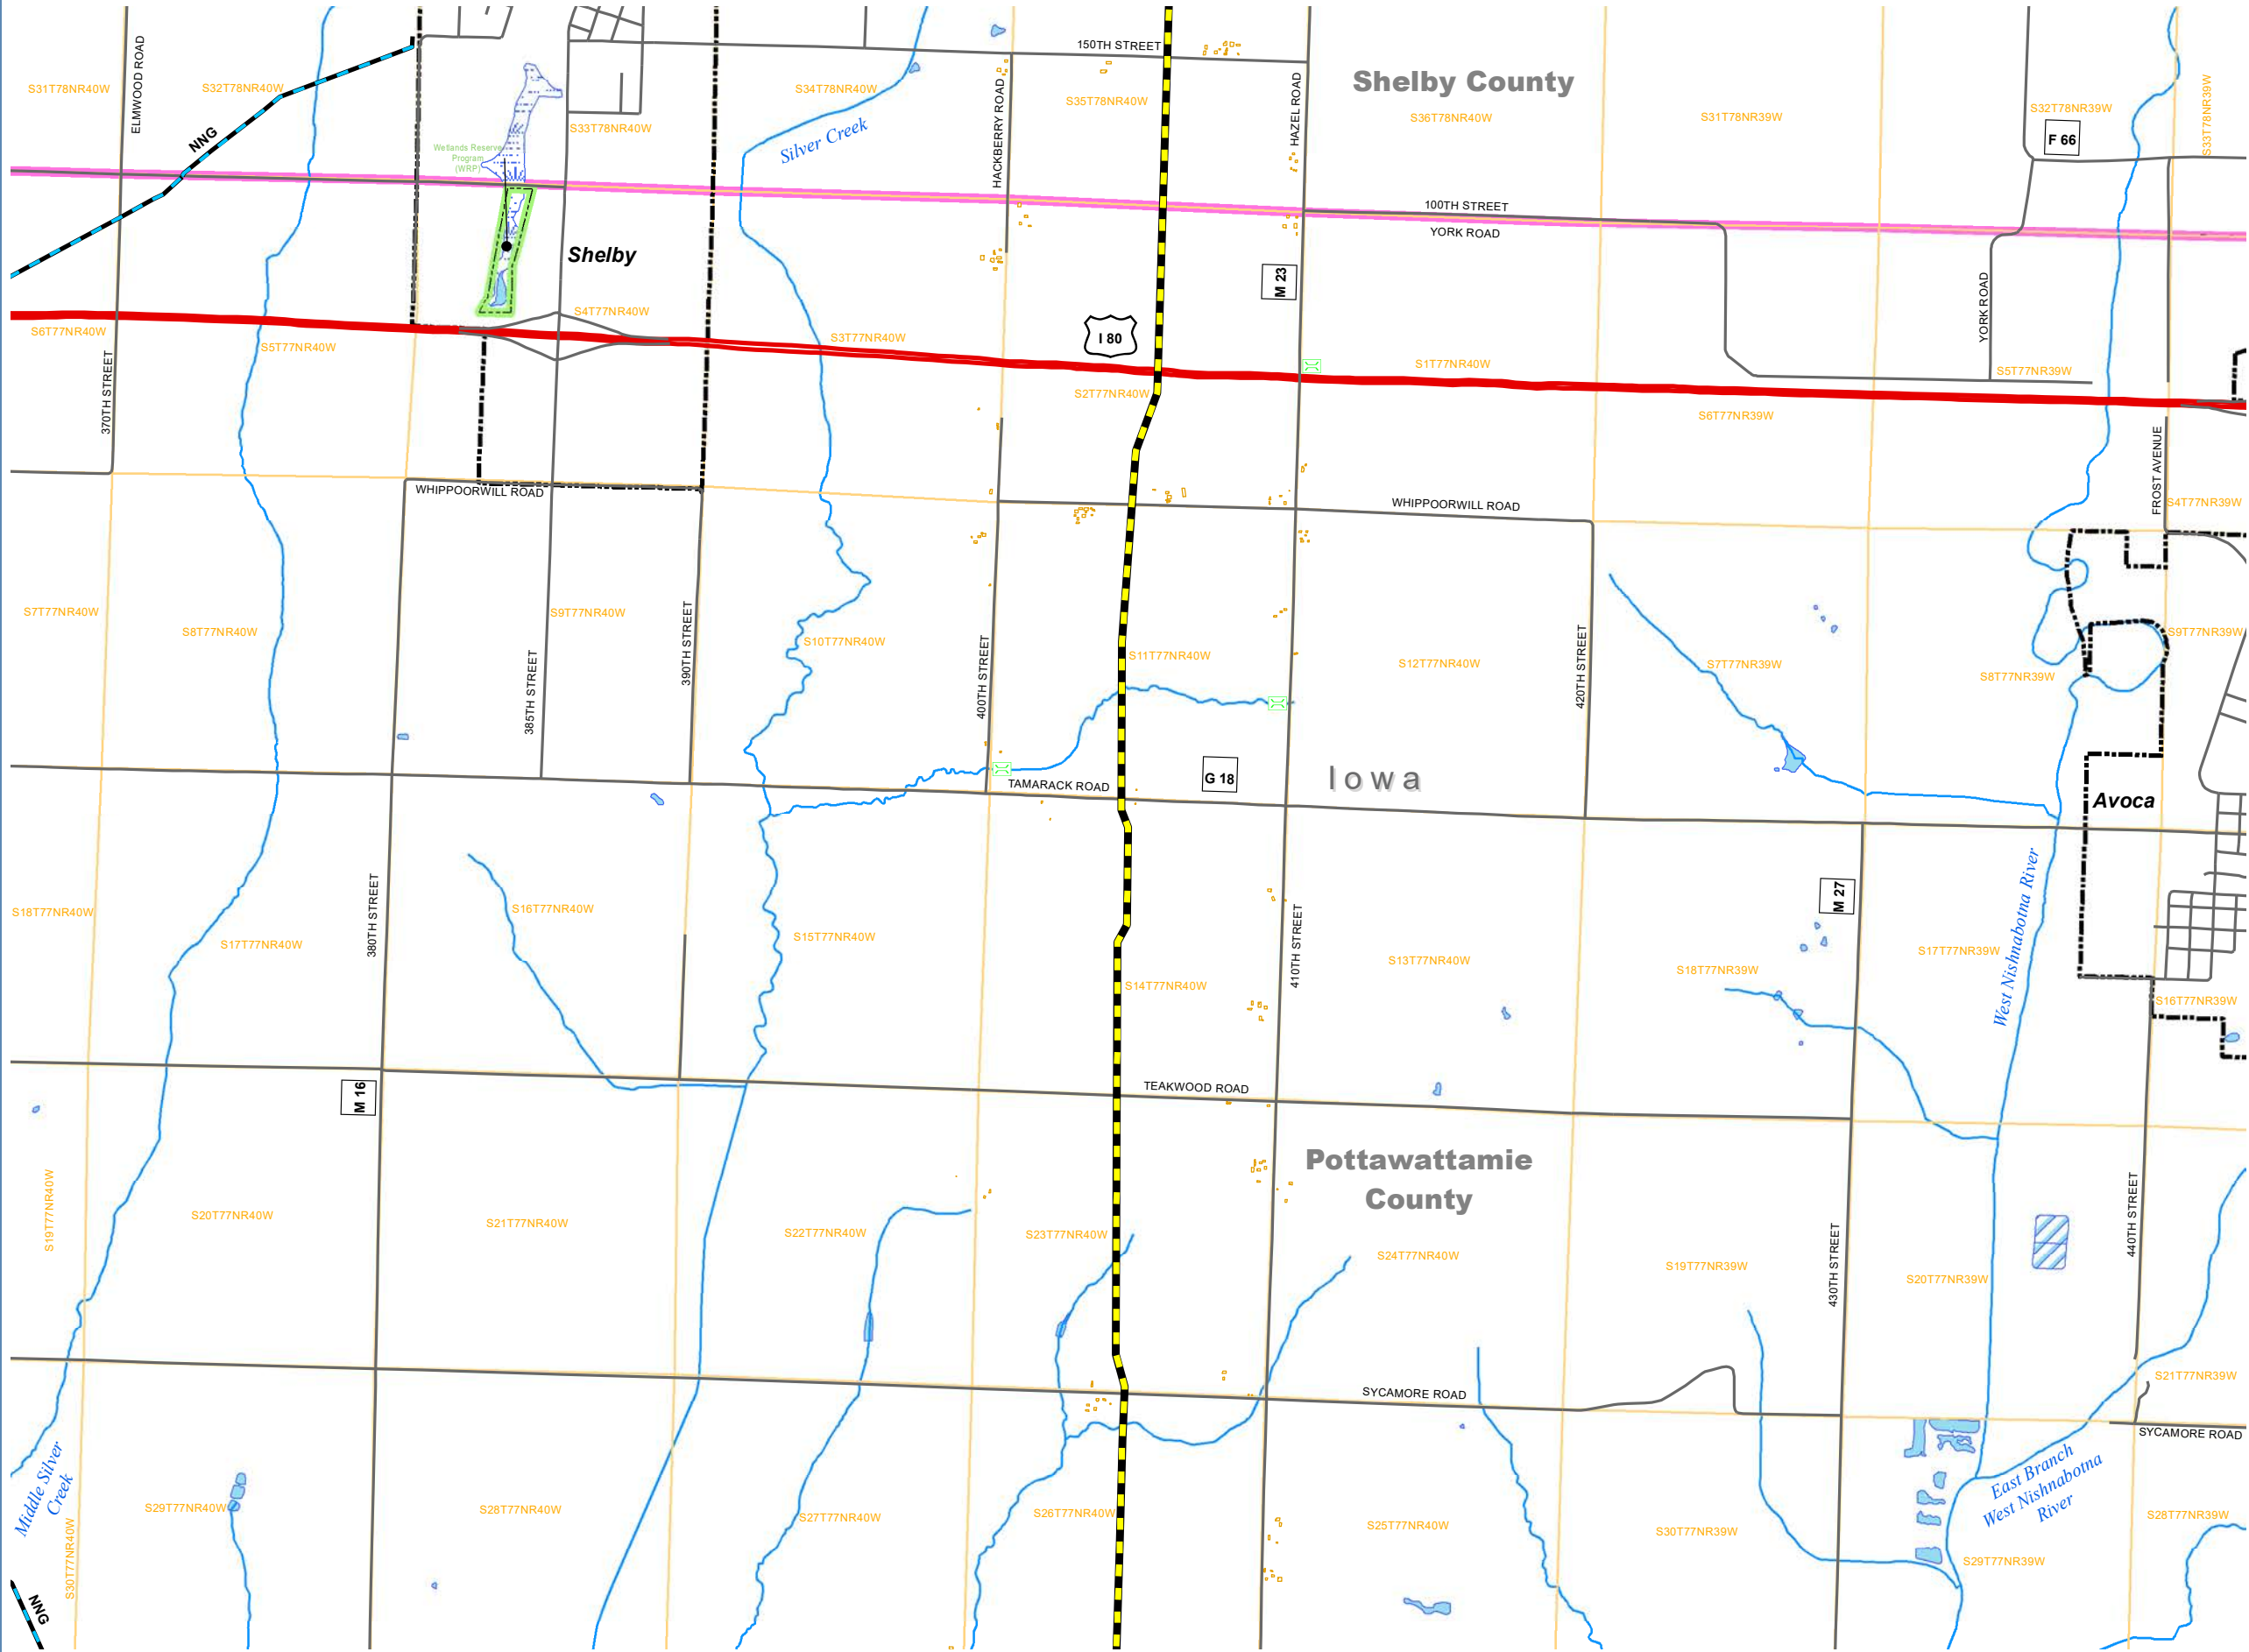

VICINITY MAP



LEGEND

- Proposed Summit Pipeline
- Other Roadway
- County Highway
- Highway
- Structure Outline
- City Limits
- Conservation and Recreational Lands
- Public Land Survey System
- Counties
- Lake/Pond
- Reservoir
- Swamp/Marsh
- Bridge
- Third-party Pipeline
- NNG - Northern Natural Gas Company

REVISIONS

Date:	2022-05-13	Revised by:	Checked by:
Date:		Revised by:	Checked by:
Date:		Revised by:	Checked by:

PREPARED BY

Summit Carbon Solutions
2321 North Loop Drive, Suite 221
Ames, Iowa 50010
United States of America
www.summitcarbonsolutions.com



SUMMIT CARBON SOLUTIONS LLC PROJECT

Figure Title:
Summit - Route Map - Pottawattamie County

Figure Number:
Exhibit B

Scale:
1:36,000
1 inch = 3,000 feet

Projection:
Transverse Mercator
North American 1983

Route:
Trunk Line 4
Sheet 94 of 116

Drawing Number:
1
Current Revision



Legend:

- Proposed Summit Pipeline
- Other Roadway
- County Highway
- Highway
- Railroads
- Structure Outline
- City Limits
- Conservation and Recreational Lands
- Public Land Survey System
- Counties
- Lake/Pond
- Reservoir
- Bridge
- Ethanol/Oil and Gas Facility

Third-party Pipeline

- NNG - Northern Natural Gas Company

Date:	2022-05-13	Revised by:		Checked by:	
Date:		Revised by:		Checked by:	
Date:		Revised by:		Checked by:	

Summit Carbon Solutions
2321 North Loop Drive, Suite 221
Ames, Iowa 50010
United States of America

The logo consists of a stylized blue 'S' shape formed by two interlocking geometric shapes, resembling a mountain peak or a carbon structure.

SUMMIT CARBON
SOLUTIONS

www.summitcarbonsolutions.com

Summit - Route Map - Pottawattamie County


Figure Number: **Exhibit B**

Scale: 1:36,000
1 inch = 3,000 feet


Projection: Transverse Mercator
North American 1983

Route: **Trunk Line 4**
Sheet 95 of 116

Drawing Number: **1**
 Current Revision

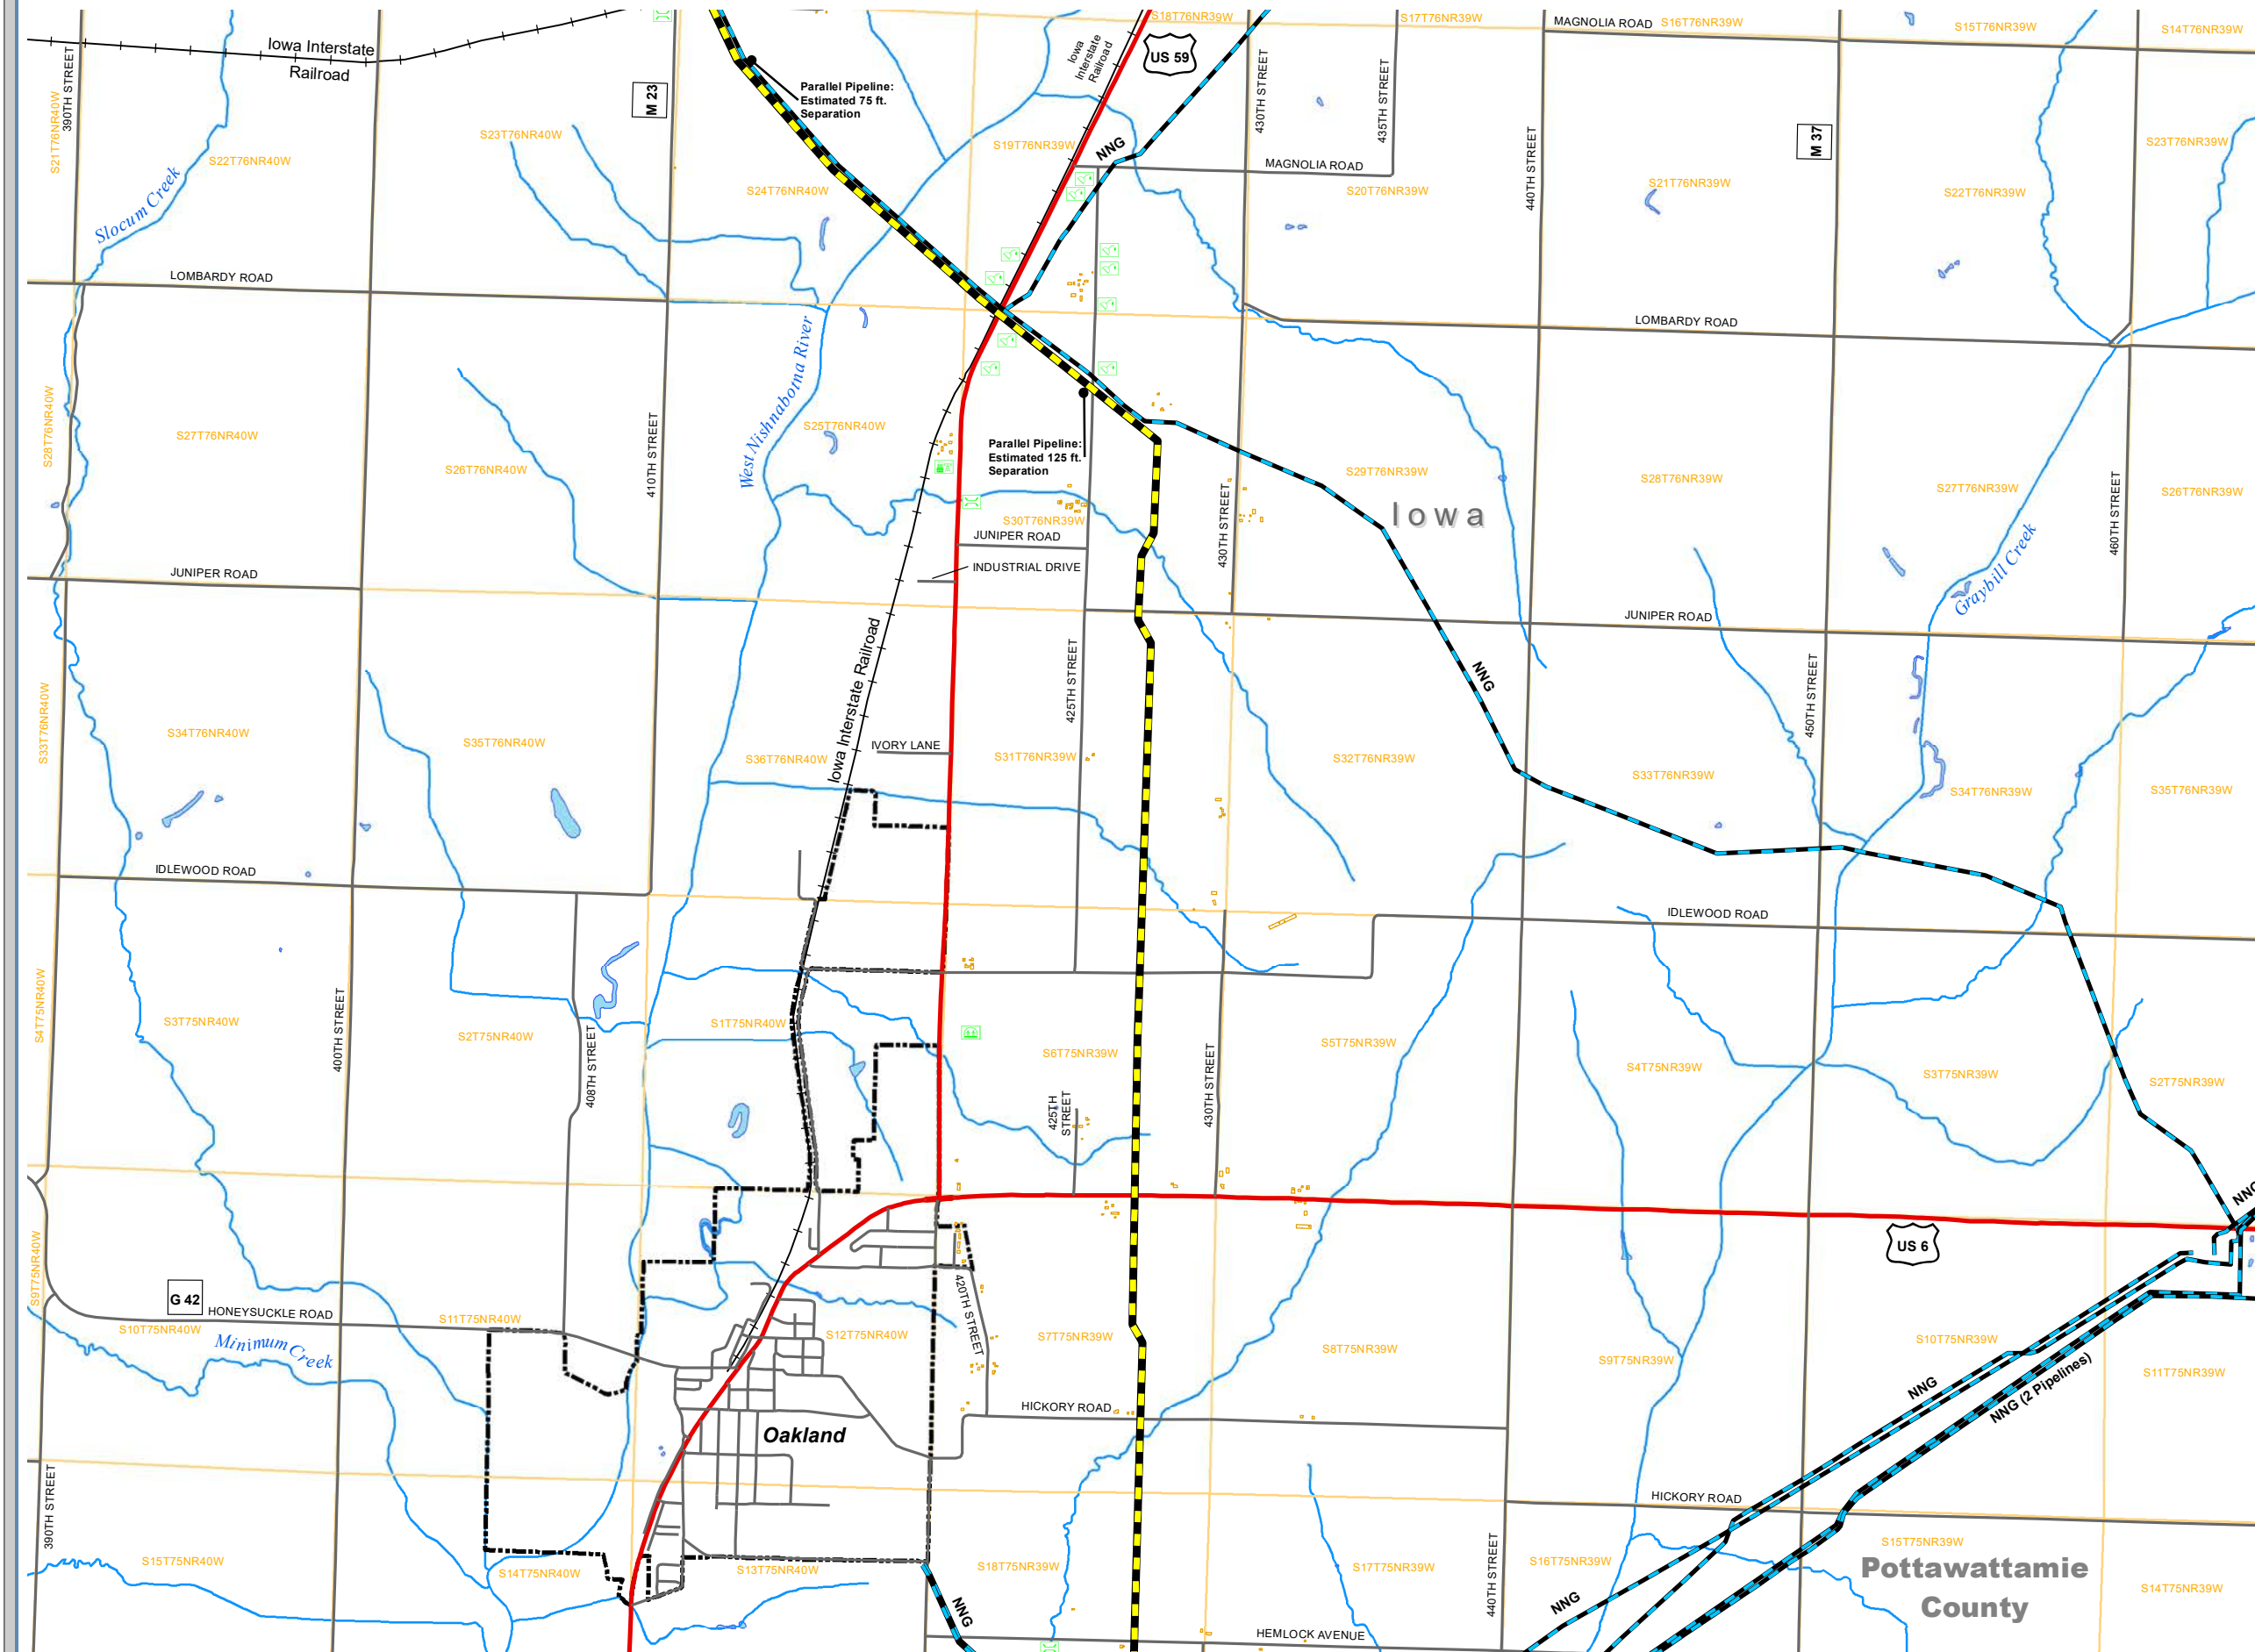

VICINITY MAP

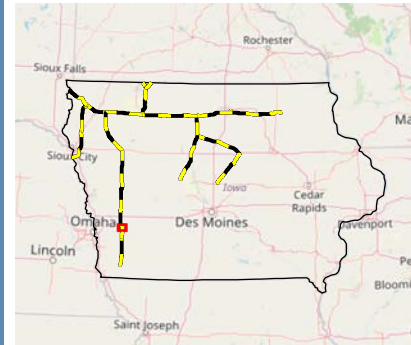

LEGEND

- | | | | |
|---|--------------------------|---|------------------------------|
|  | Proposed Summit Pipeline |  | Public Land Survey System |
|  | Other Roadway |  | Counties |
|  | County Highway |  | Lake/Pond |
|  | Highway |  | Bridge |
|  | Railroads |  | Cemetery |
|  | Structure Outline |  | Ethanol/Oil and Gas Facility |
|  | City Limits |  | Utilities |
| Third-party Pipeline
 NNG - Northern Natural Gas Company | | | |

REVISIONS

Date: 2022-05-13 Revised by: Checked by:

Date: Revised by: Checked by:

Date: Revised by: Checked by:

PREPARED BY

Summit Carbon Solutions

2321 North Loop Drive, Suite 221
Ames, Iowa 50010
United States of America



SUMMIT CARBON
SOLUTIONS

www.summitcarbonsolutions.com

SUMMIT CARBON SOLUTIONS LLC PROJECT

Figure Title:

Summit - Route Map - Pottawattamie County

Figure Number:

Exhibit B



Scale:
1:36,000
1 inch = 3,000 feet

N

Projection:
Transverse Mercator
North American 1983

Route:
Trunk Line 4
Sheet 96 of 1

Drawing Number:
1
Current Revision

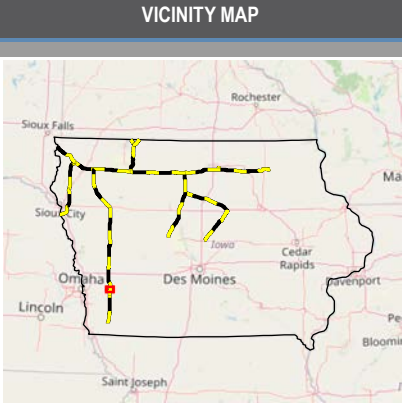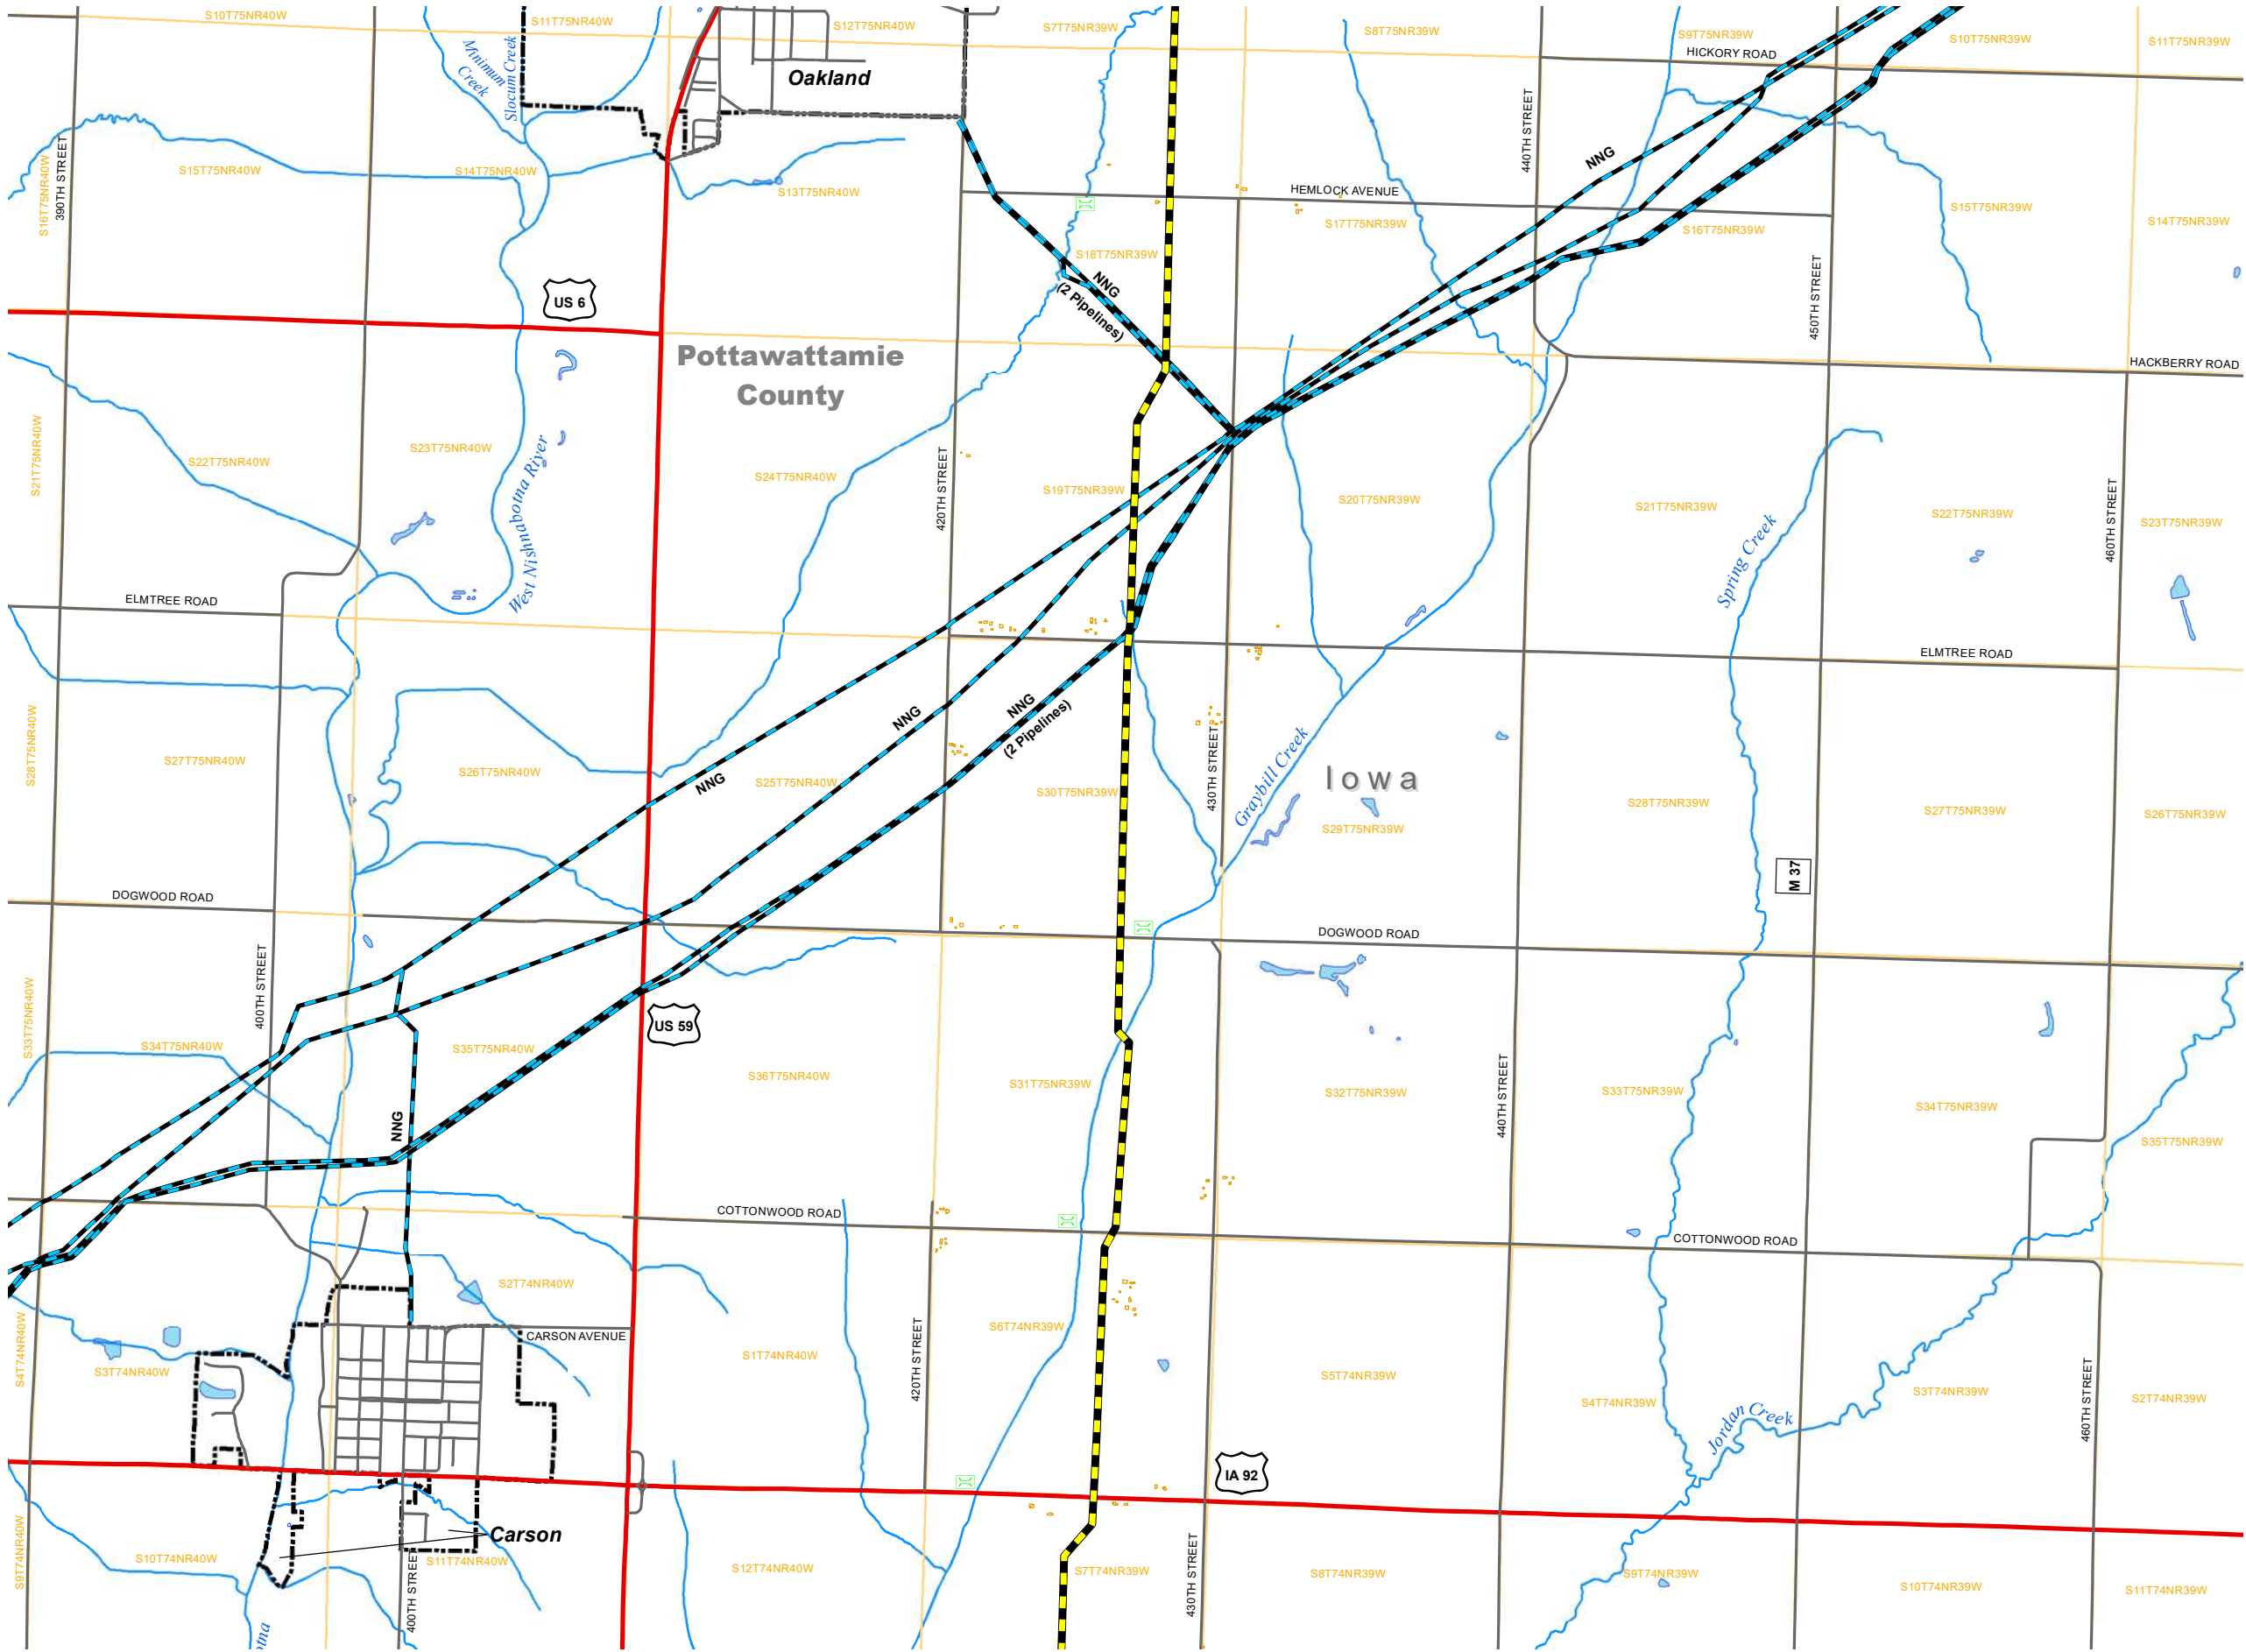

LEGEND

- Proposed Summit Pipeline
- Other Roadway
- County Highway
- Highway
- Structure Outline
- City Limits
- Public Land Survey System
- Counties
- Lake/Pond
- Reservoir
- Bridge
- Third-party Pipeline
- NNG - Northern Natural Gas Company

REVISIONS		
Date:	2022-05-13	Revised by:
Checked by:		
Date:		Revised by:
Checked by:		
Date:		Revised by:
Checked by:		

PREPARED BY

Summit Carbon Solutions
2321 North Loop Drive, Suite 221
Ames, Iowa 50010
United States of America
www.summitcarbonsolutions.com



SUMMIT CARBON SOLUTIONS LLC PROJECT

Figure Title:
Summit - Route Map - Pottawattamie County


Figure Number:
Exhibit B

Scale:
1:36,000
1 inch = 3,000 feet

Route:
Trunk Line 4
Sheet 97 of 116

Projection:
Transverse Mercator
North American 1983

Drawing Number:
1
Current Revision

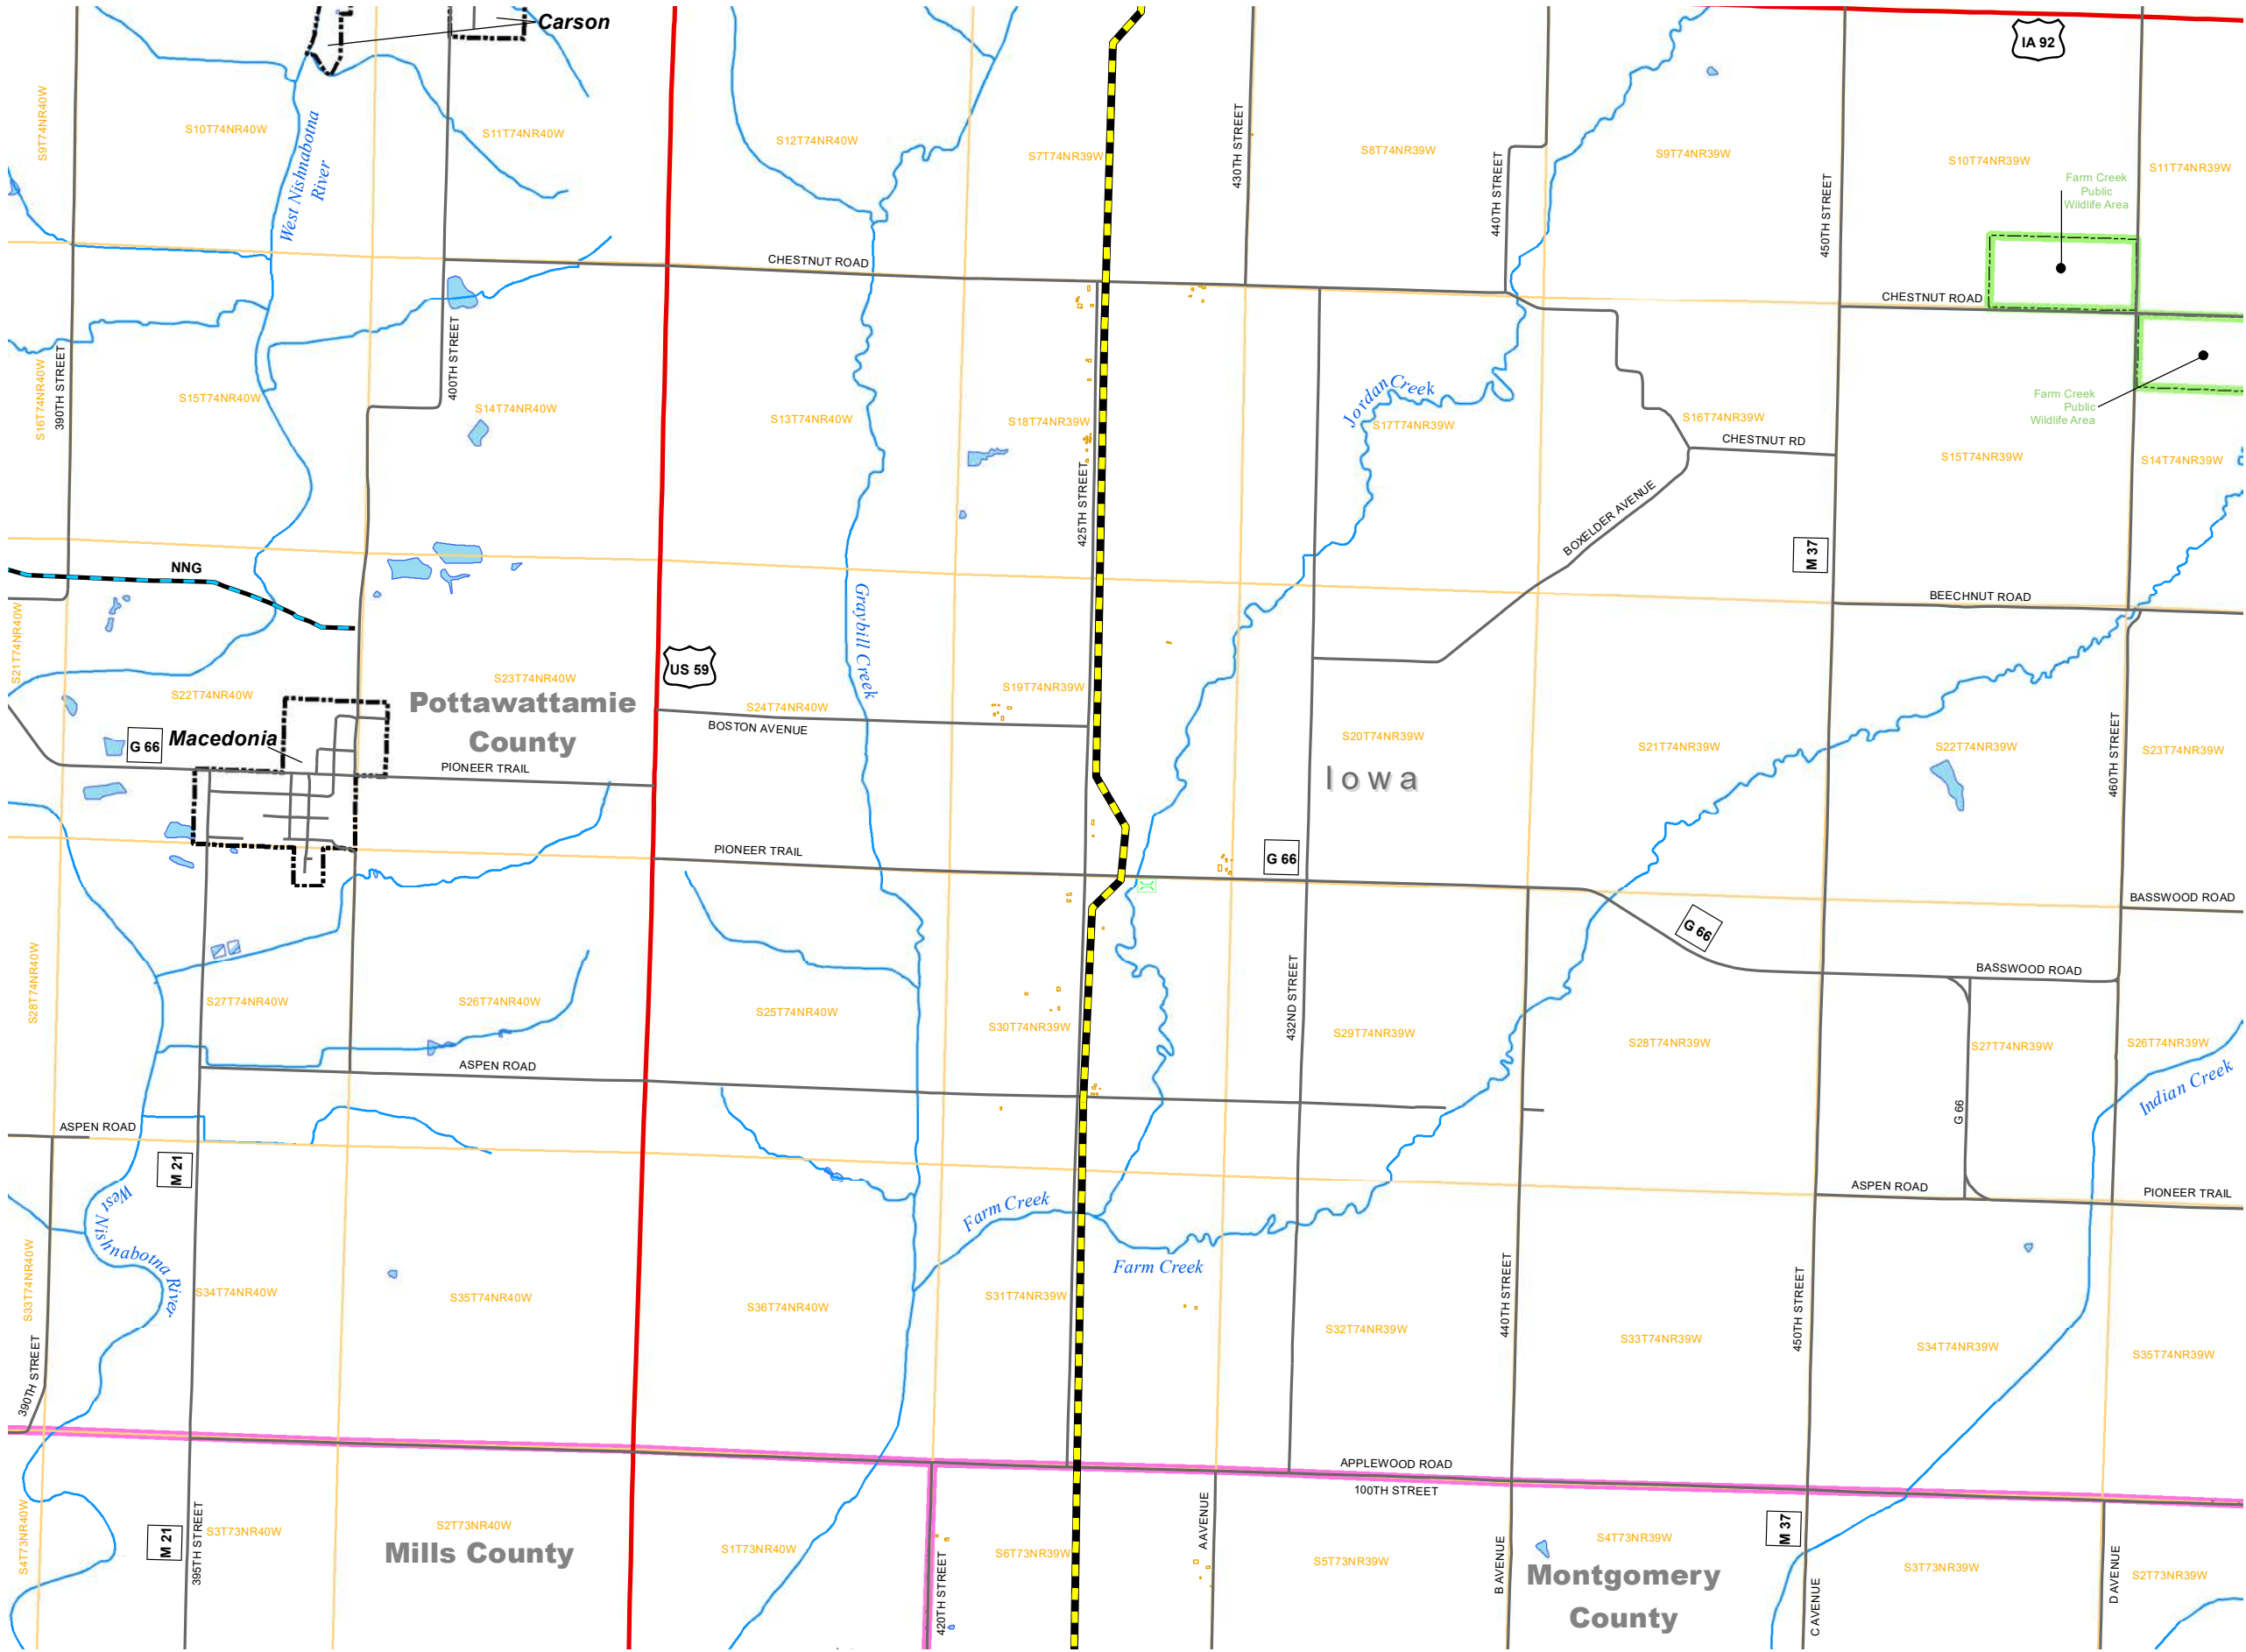

VICINITY MAP



LEGEND

- Proposed Summit Pipeline
- Other Roadway
- County Highway
- Highway
- Structure Outline
- City Limits
- Conservation and Recreational Lands
- Public Land Survey System
- Counties
- Lake/Pond
- Reservoir
- Bridge
- Third-party Pipeline
- NNG - Northern Natural Gas Company

REVISIONS

Date:	2022-05-13	Revised by:	Checked by:
Date:		Revised by:	Checked by:
Date:		Revised by:	Checked by:

PREPARED BY

Summit Carbon Solutions
2321 North Loop Drive, Suite 221
Ames, Iowa 50010
United States of America
www.summitcarbonsolutions.com



SUMMIT CARBON
SOLUTIONS

SUMMIT CARBON SOLUTIONS LLC PROJECT

Figure Title:
Summit - Route Map - Pottawattamie County

Figure Number:
Exhibit B

Scale:
1:36,000
1 inch = 3,000 feet

Route:
Trunk Line 4
Sheet 98 of 116

Projection:
Transverse Mercator
North American 1983

Drawing Number:
1
Current Revision

VICINITY MAP



LEGEND

- | | | | |
|---|-------------------------------------|---|---------------------------|
|  | Proposed Summit Pipeline |  | Public Land Survey System |
|  | Other Roadway |  | Counties |
|  | County Highway |  | Waterway |
|  | Highway |  | Lake/Pond |
|  | Structure Outline |  | Reservoir |
|  | City Limits |  | Bridge |
|  | Conservation and Recreational Lands | | |
- Third-party Pipeline**
- | | |
|---|------------------------------------|
|  | MEC - MidAmerican Energy Company |
|  | ONEOK - ONEOK North System, L.L.C. |

REVISIONS

Date: 2022-05-13 Revised by: Checked by:

Date: Revised by: Checked by:

Date: Revised by: Checked by:

PREPARED BY

Summit Carbon Solutions
2321 North Loop Drive, Suite 221
Ames, Iowa 50010
United States of America
www.summitcarbonsolutions.com



SUMMIT CARBON
SOLUTIONS

SUMMIT CARBON SOLUTIONS LLC PROJECT

Figure Title:

Summit - Route Map - Montgomery County

Figure Number:

Exhibit B


Scale:
1:36,000
1 inch = 3,000 feet



Projection:
Transverse Mercator
North American 1983

Route:
Trunk Line 4
Sheet 99 of 100

Drawing Number:
1
Current Revision

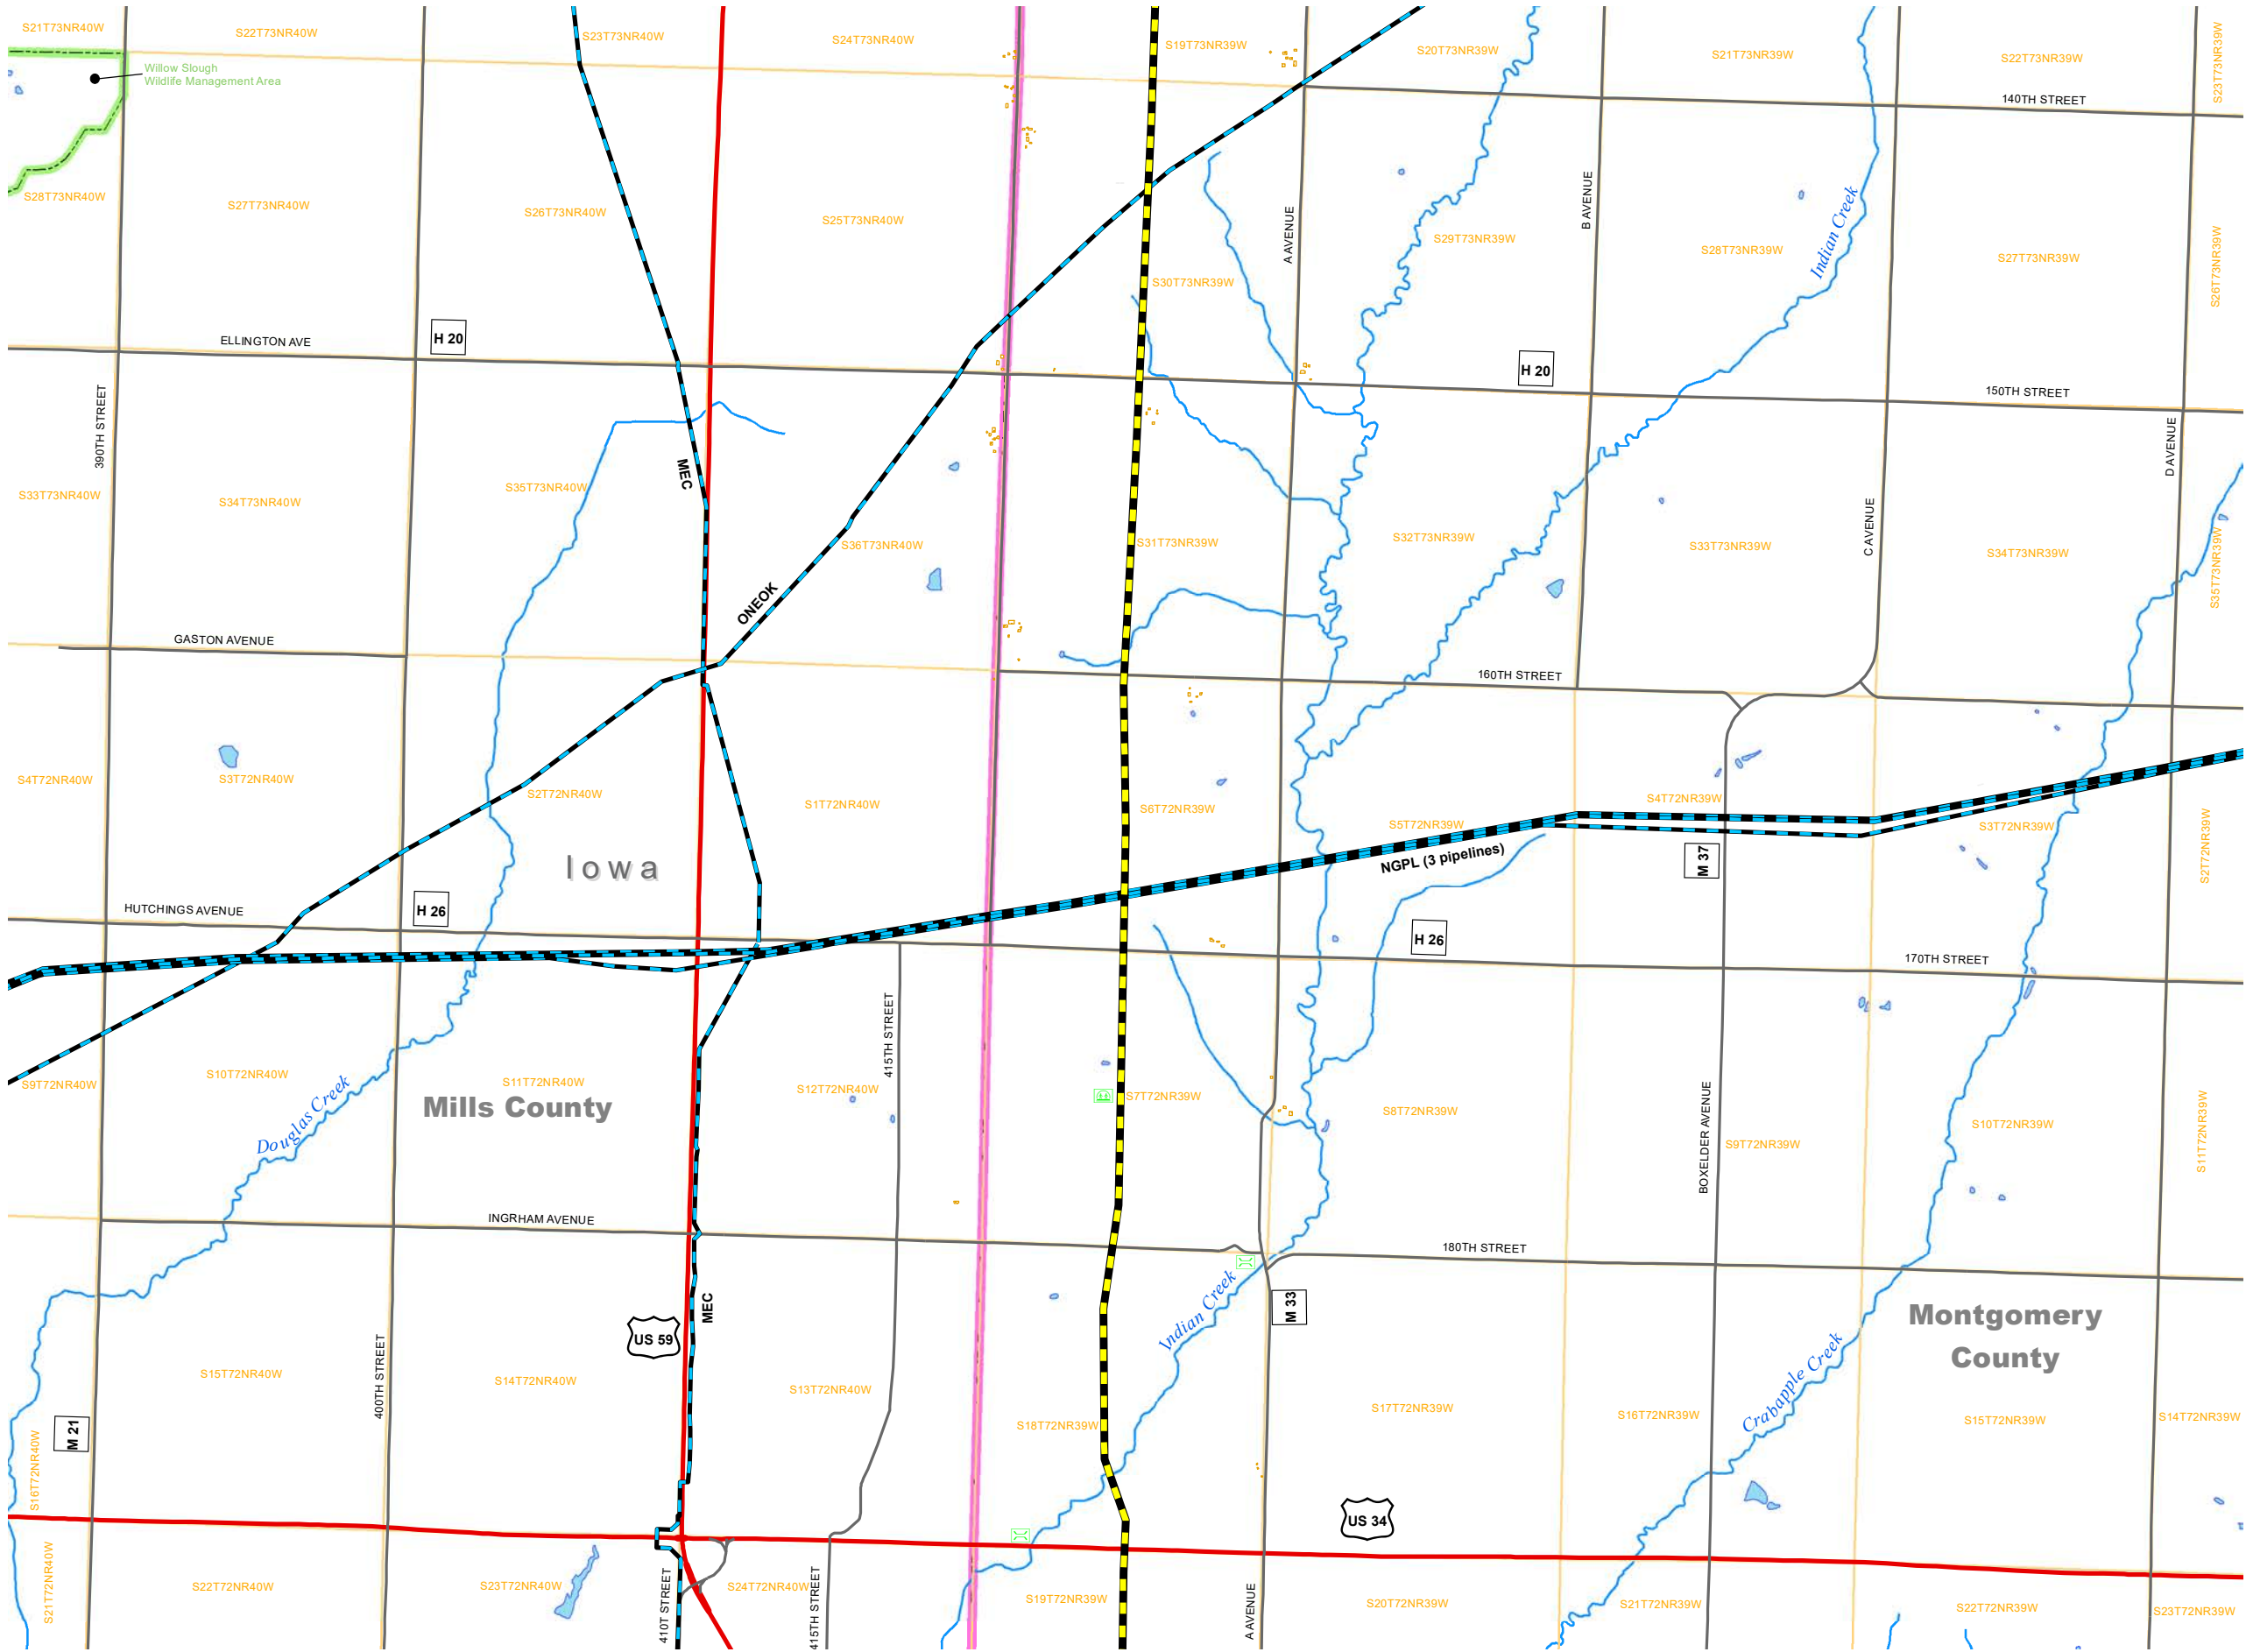

VICINITY MAP



LEGEND

- Proposed Summit Pipeline
 - Other Roadway
 - County Highway
 - Highway
 - Structure Outline
 - Conservation and Recreational Lands
 - Public Land Survey System
 - Counties
 - Waterway
 - Lake/Pond
 - Bridge
 - Cemetery
- Third-party Pipeline**
- MEC - MidAmerican Energy Company
 - NGPL - Natural Gas Pipeline Company of America
 - ONEOK - ONEOK North System, L.L.C.

REVISIONS

Date:	2022-05-13	Revised by:	Checked by:
Date:		Revised by:	Checked by:
Date:		Revised by:	Checked by:

PREPARED BY

Summit Carbon Solutions
2321 North Loop Drive, Suite 221
Ames, Iowa 50010
United States of America
www.summitcarbonsolutions.com



SUMMIT CARBON SOLUTIONS LLC PROJECT

Figure Title:

Summit - Route Map - Montgomery County

Figure Number:

Exhibit B



Scale:
1:36,000
1 inch = 3,000 feet



Projection:
Transverse Mercator
North American 1983

Route:
Trunk Line 4
Sheet 100 of 116

Drawing Number:
1
Current Revision

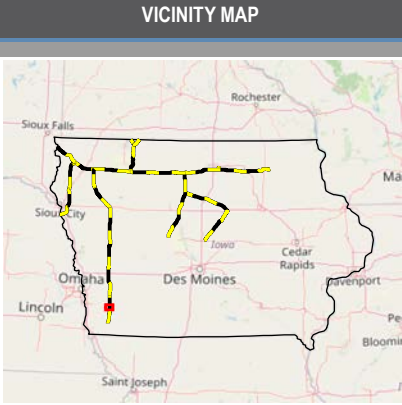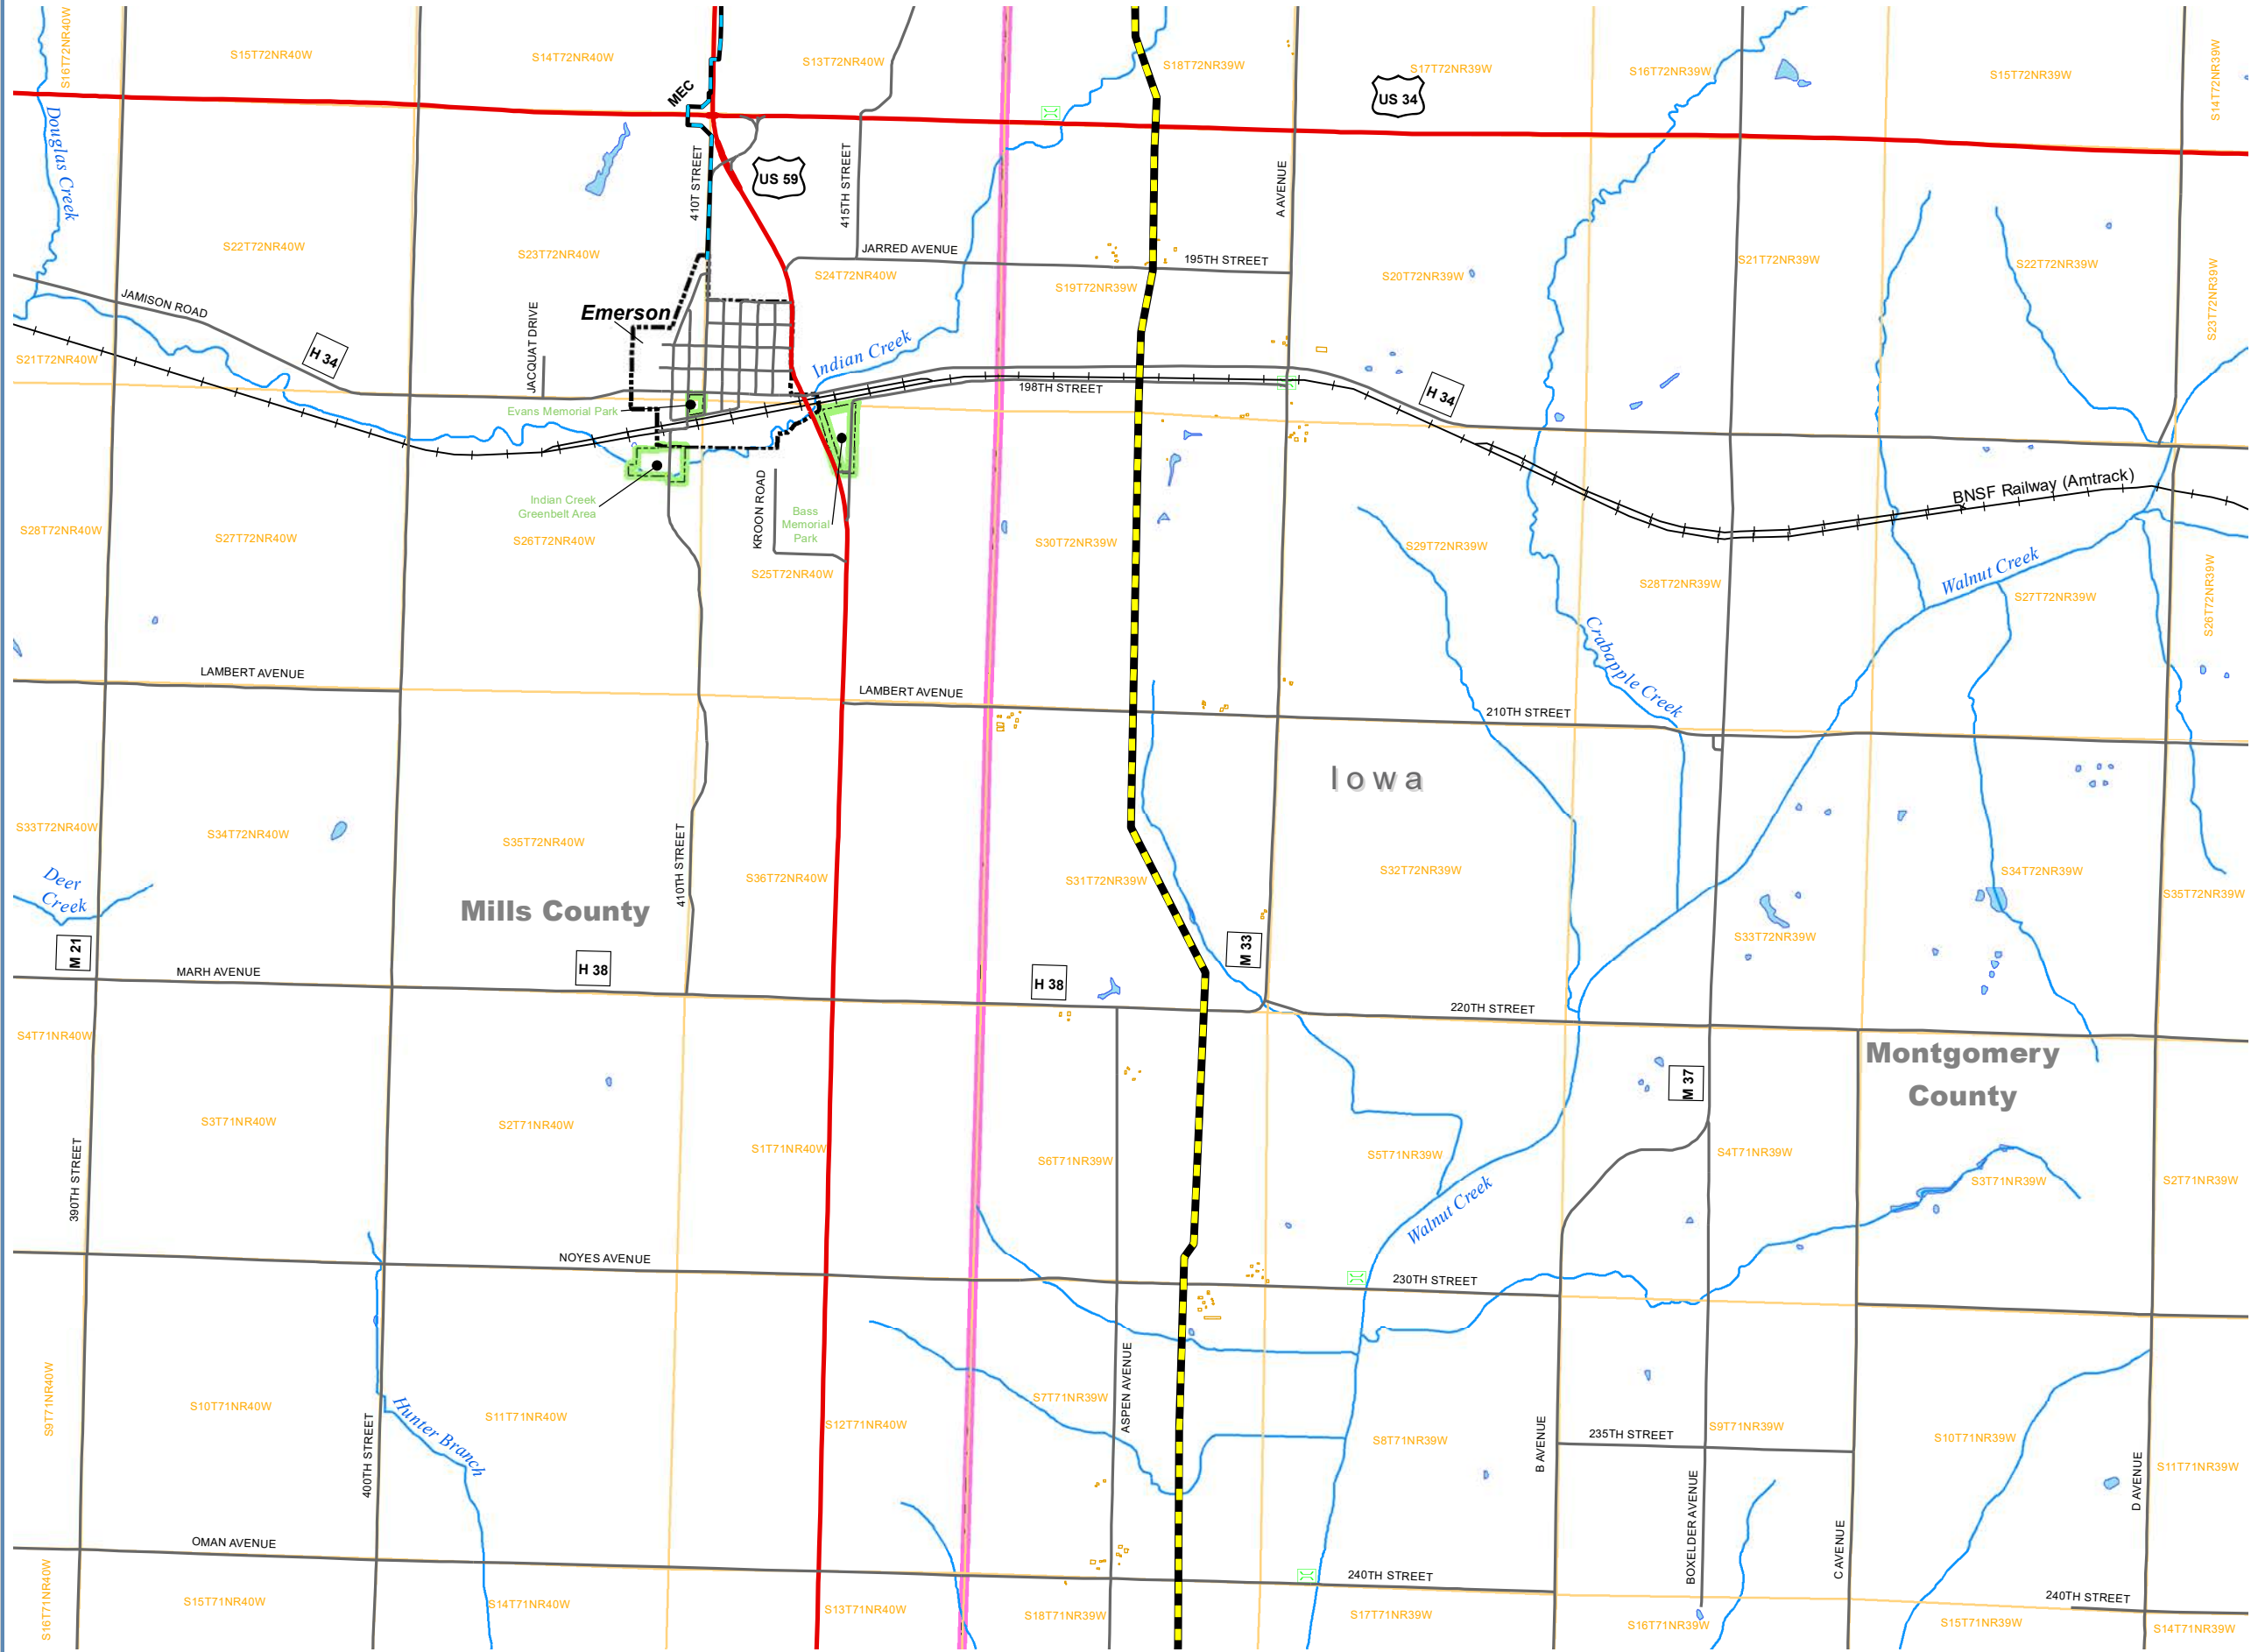

LEGEND

- Proposed Summit Pipeline
- Other Roadway
- County Highway
- Highway
- Railroads
- Structure Outline
- City Limits
- Conservation and Recreational Lands
- Public Land Survey System
- Counties
- Waterway
- Lake/Pond
- Reservoir
- Bridge
- MEC - MidAmerican Energy Company

REVISIONS		
Date:	2022-05-13	Revised by:
Checked by:		
Date:		Revised by:
Checked by:		
Date:		Revised by:
Checked by:		

PREPARED BY

Summit Carbon Solutions
2321 North Loop Drive, Suite 221
Ames, Iowa 50010
United States of America
www.summitcarbonsolutions.com

SUMMIT CARBON SOLUTIONS LLC PROJECT

Figure Title:
Summit - Route Map - Montgomery County

Figure Number:
Exhibit B

Scale:
1:36,000
1 inch = 3,000 feet

Projection:
Transverse Mercator
North American 1983

Route:
Trunk Line 4
Sheet 101 of 116

Drawing Number:
1
Current Revision



-  Proposed Summit Pipeline
  Public Land Survey System
- Other Roadway
  Counties
-  County Highway
 Waterway
-  Highway
  Lake/Pond
-  Structure Outline
  Bridge
-  Conservation and Recreational Lands
  Cemetery
- 
 Post Office

REVISIONS

Date: 2022-05-13 Revised by: Checked by:

Date: Revised by: Checked by:

Date: Revised by: Checked by:

PREPARED BY

Summit Carbon Solutions
2321 North Loop Drive, Suite 221
Ames, Iowa 50010
United States of America
www.summitcarbonsolutions.com



SUMMIT CARBON
SOLUTIONS

SUMMIT CARBON SOLUTIONS LLC PROJECT

Figure Title:

Summit - Route Map - Montgomery County

Figure Number:

Exhibit B

Scale:
1:36,000
1 inch = 3,000 feet




Projection:
Transverse Mercator
North American 1983



Route:

Trunk Line 4
Sheet 102 of 116

Drawing Number:

1
Current Revision

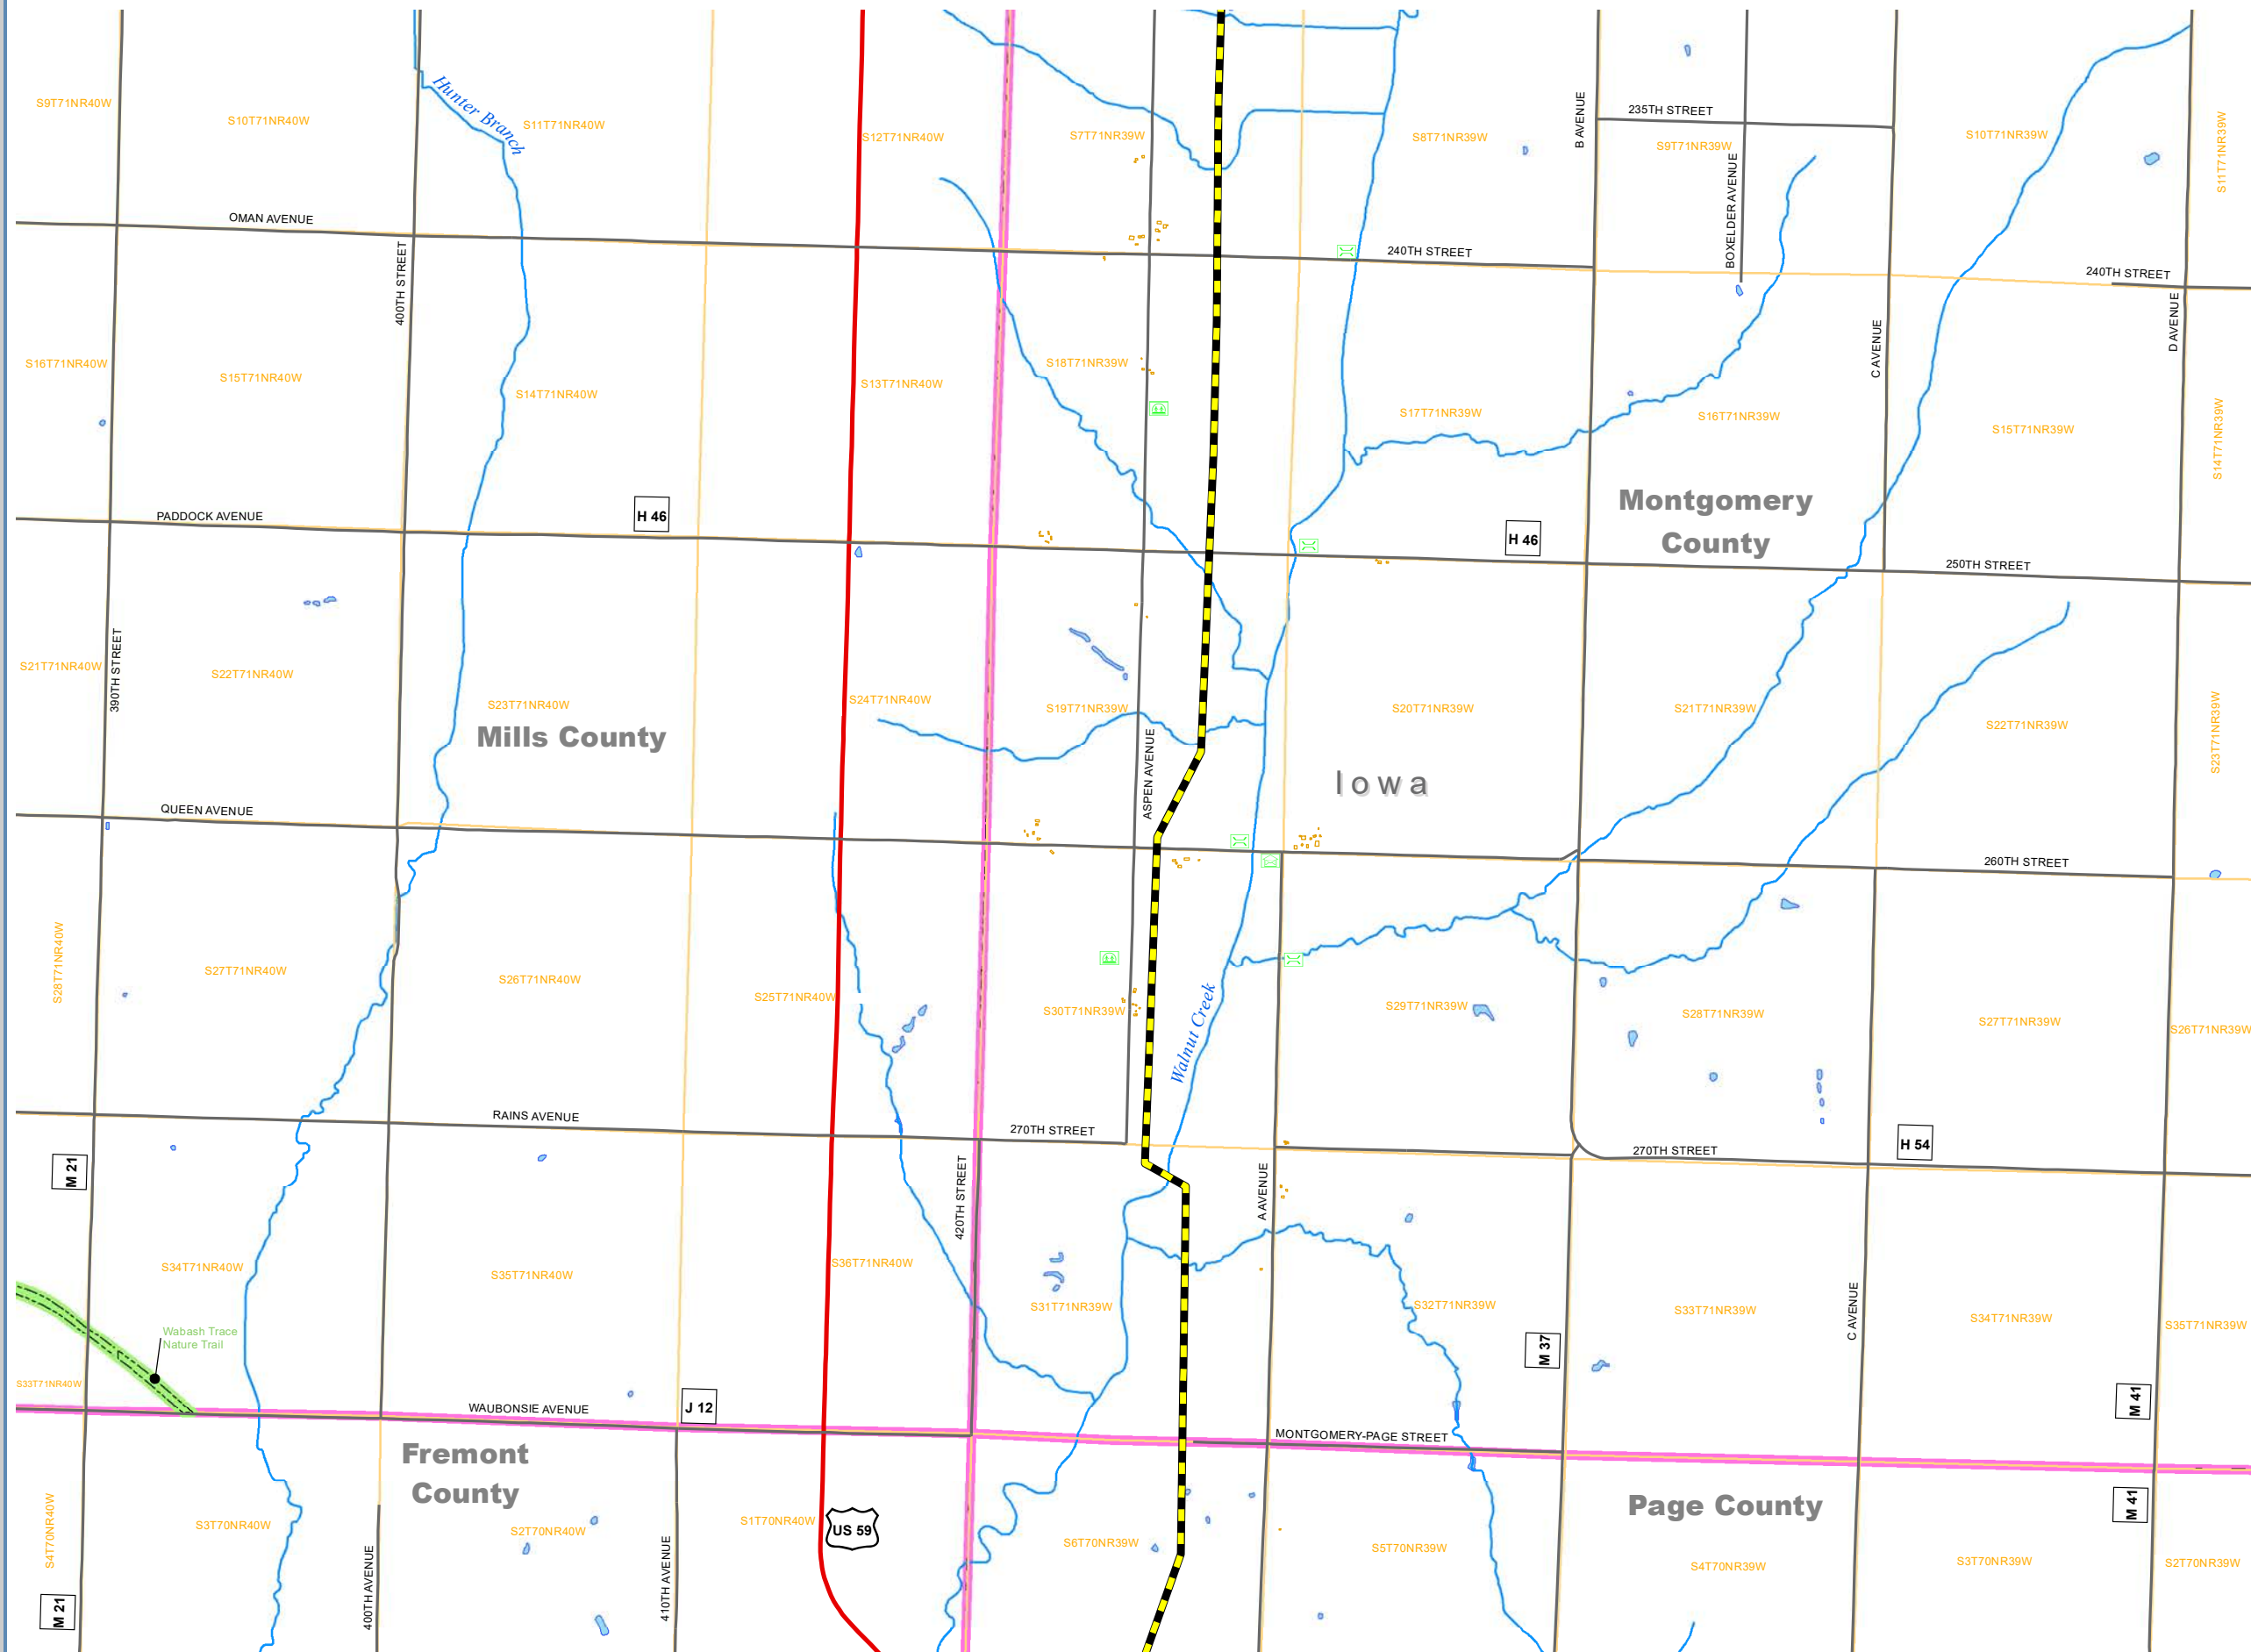

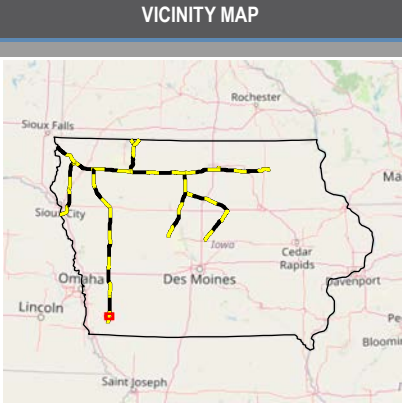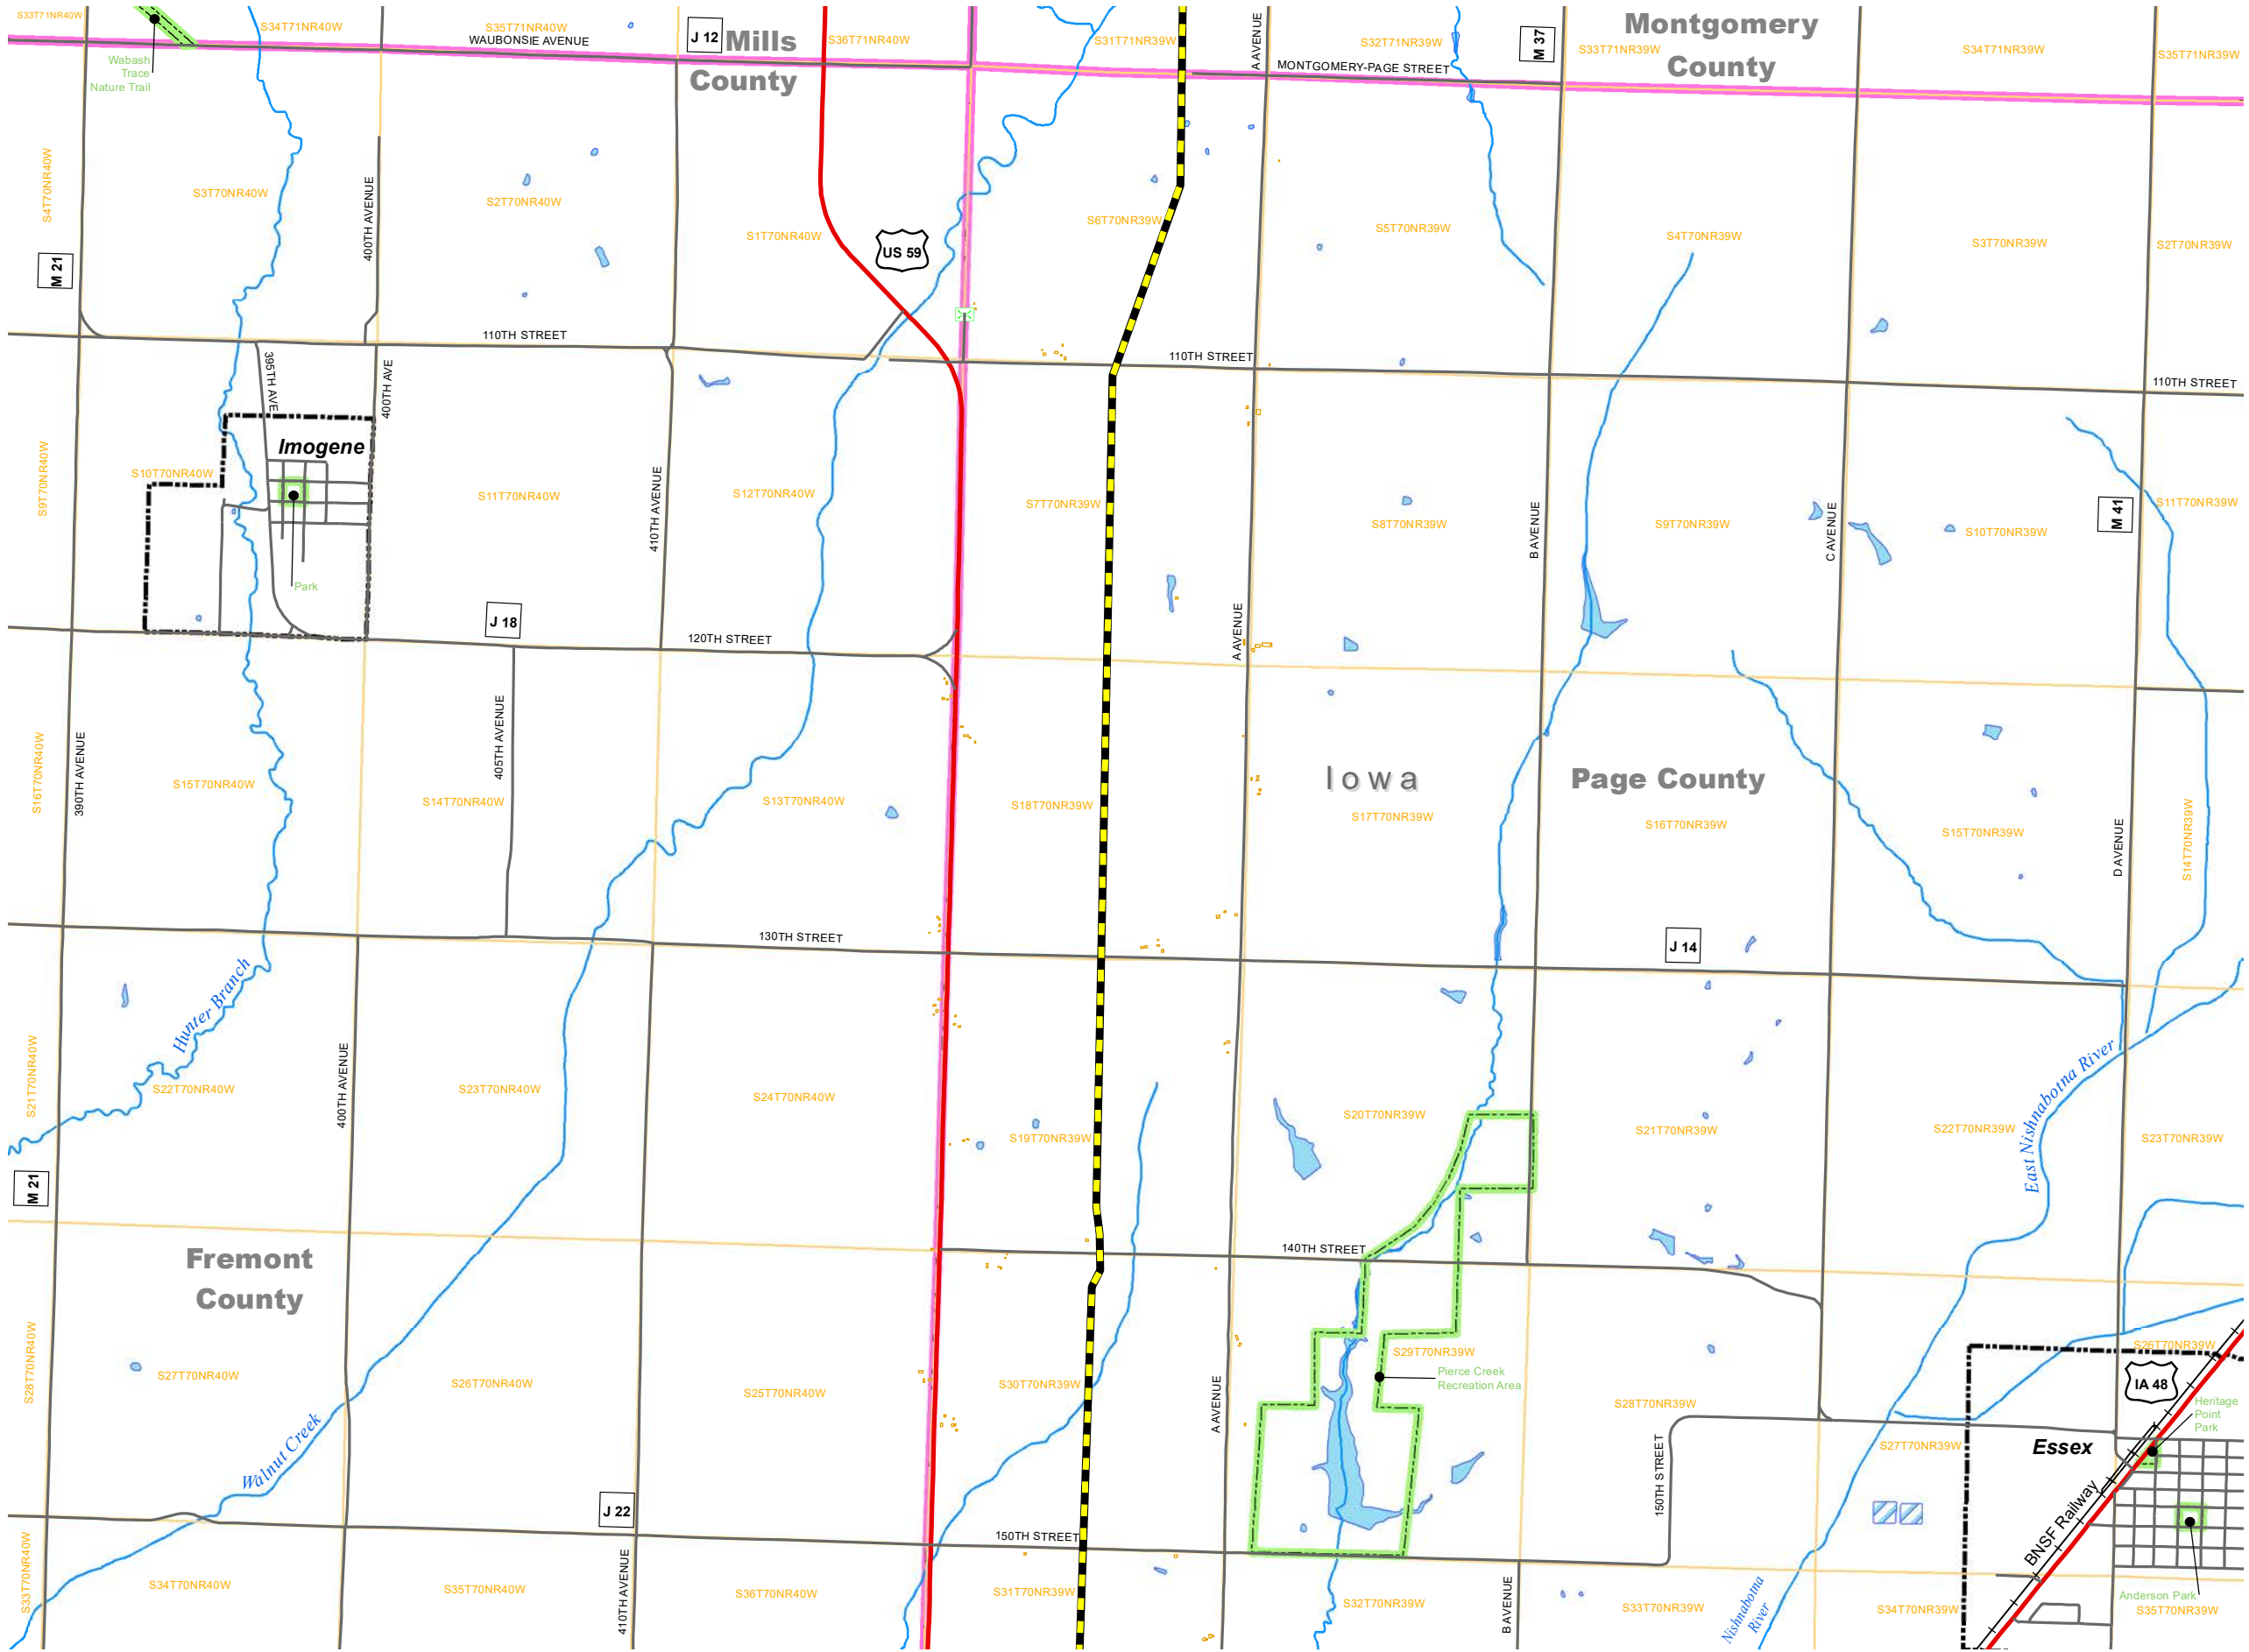

LEGEND	
	Public Land Survey System
	Counties
	Waterway
	Lake/Pond
	Reservoir
	Bridge

REVISIONS		
Date:	2022-05-13	Revised by:
Checked by:		
Date:		Revised by:
Checked by:		
Date:		Revised by:
Checked by:		

PREPARED BY

Summit Carbon Solutions
2321 North Loop Drive, Suite 221
Ames, Iowa 50010
United States of America
www.summitcarbonsolutions.com

SUMMIT CARBON SOLUTIONS LLC PROJECT

Figure Title:
Summit - Route Map - Page County


Figure Number:
Exhibit B

Scale:
1:36,000
1 inch = 3,000 feet

Route:
Trunk Line 4
Sheet 103 of 116

Projection:
Transverse Mercator
North American 1983


Drawing Number:
1
Current Revision

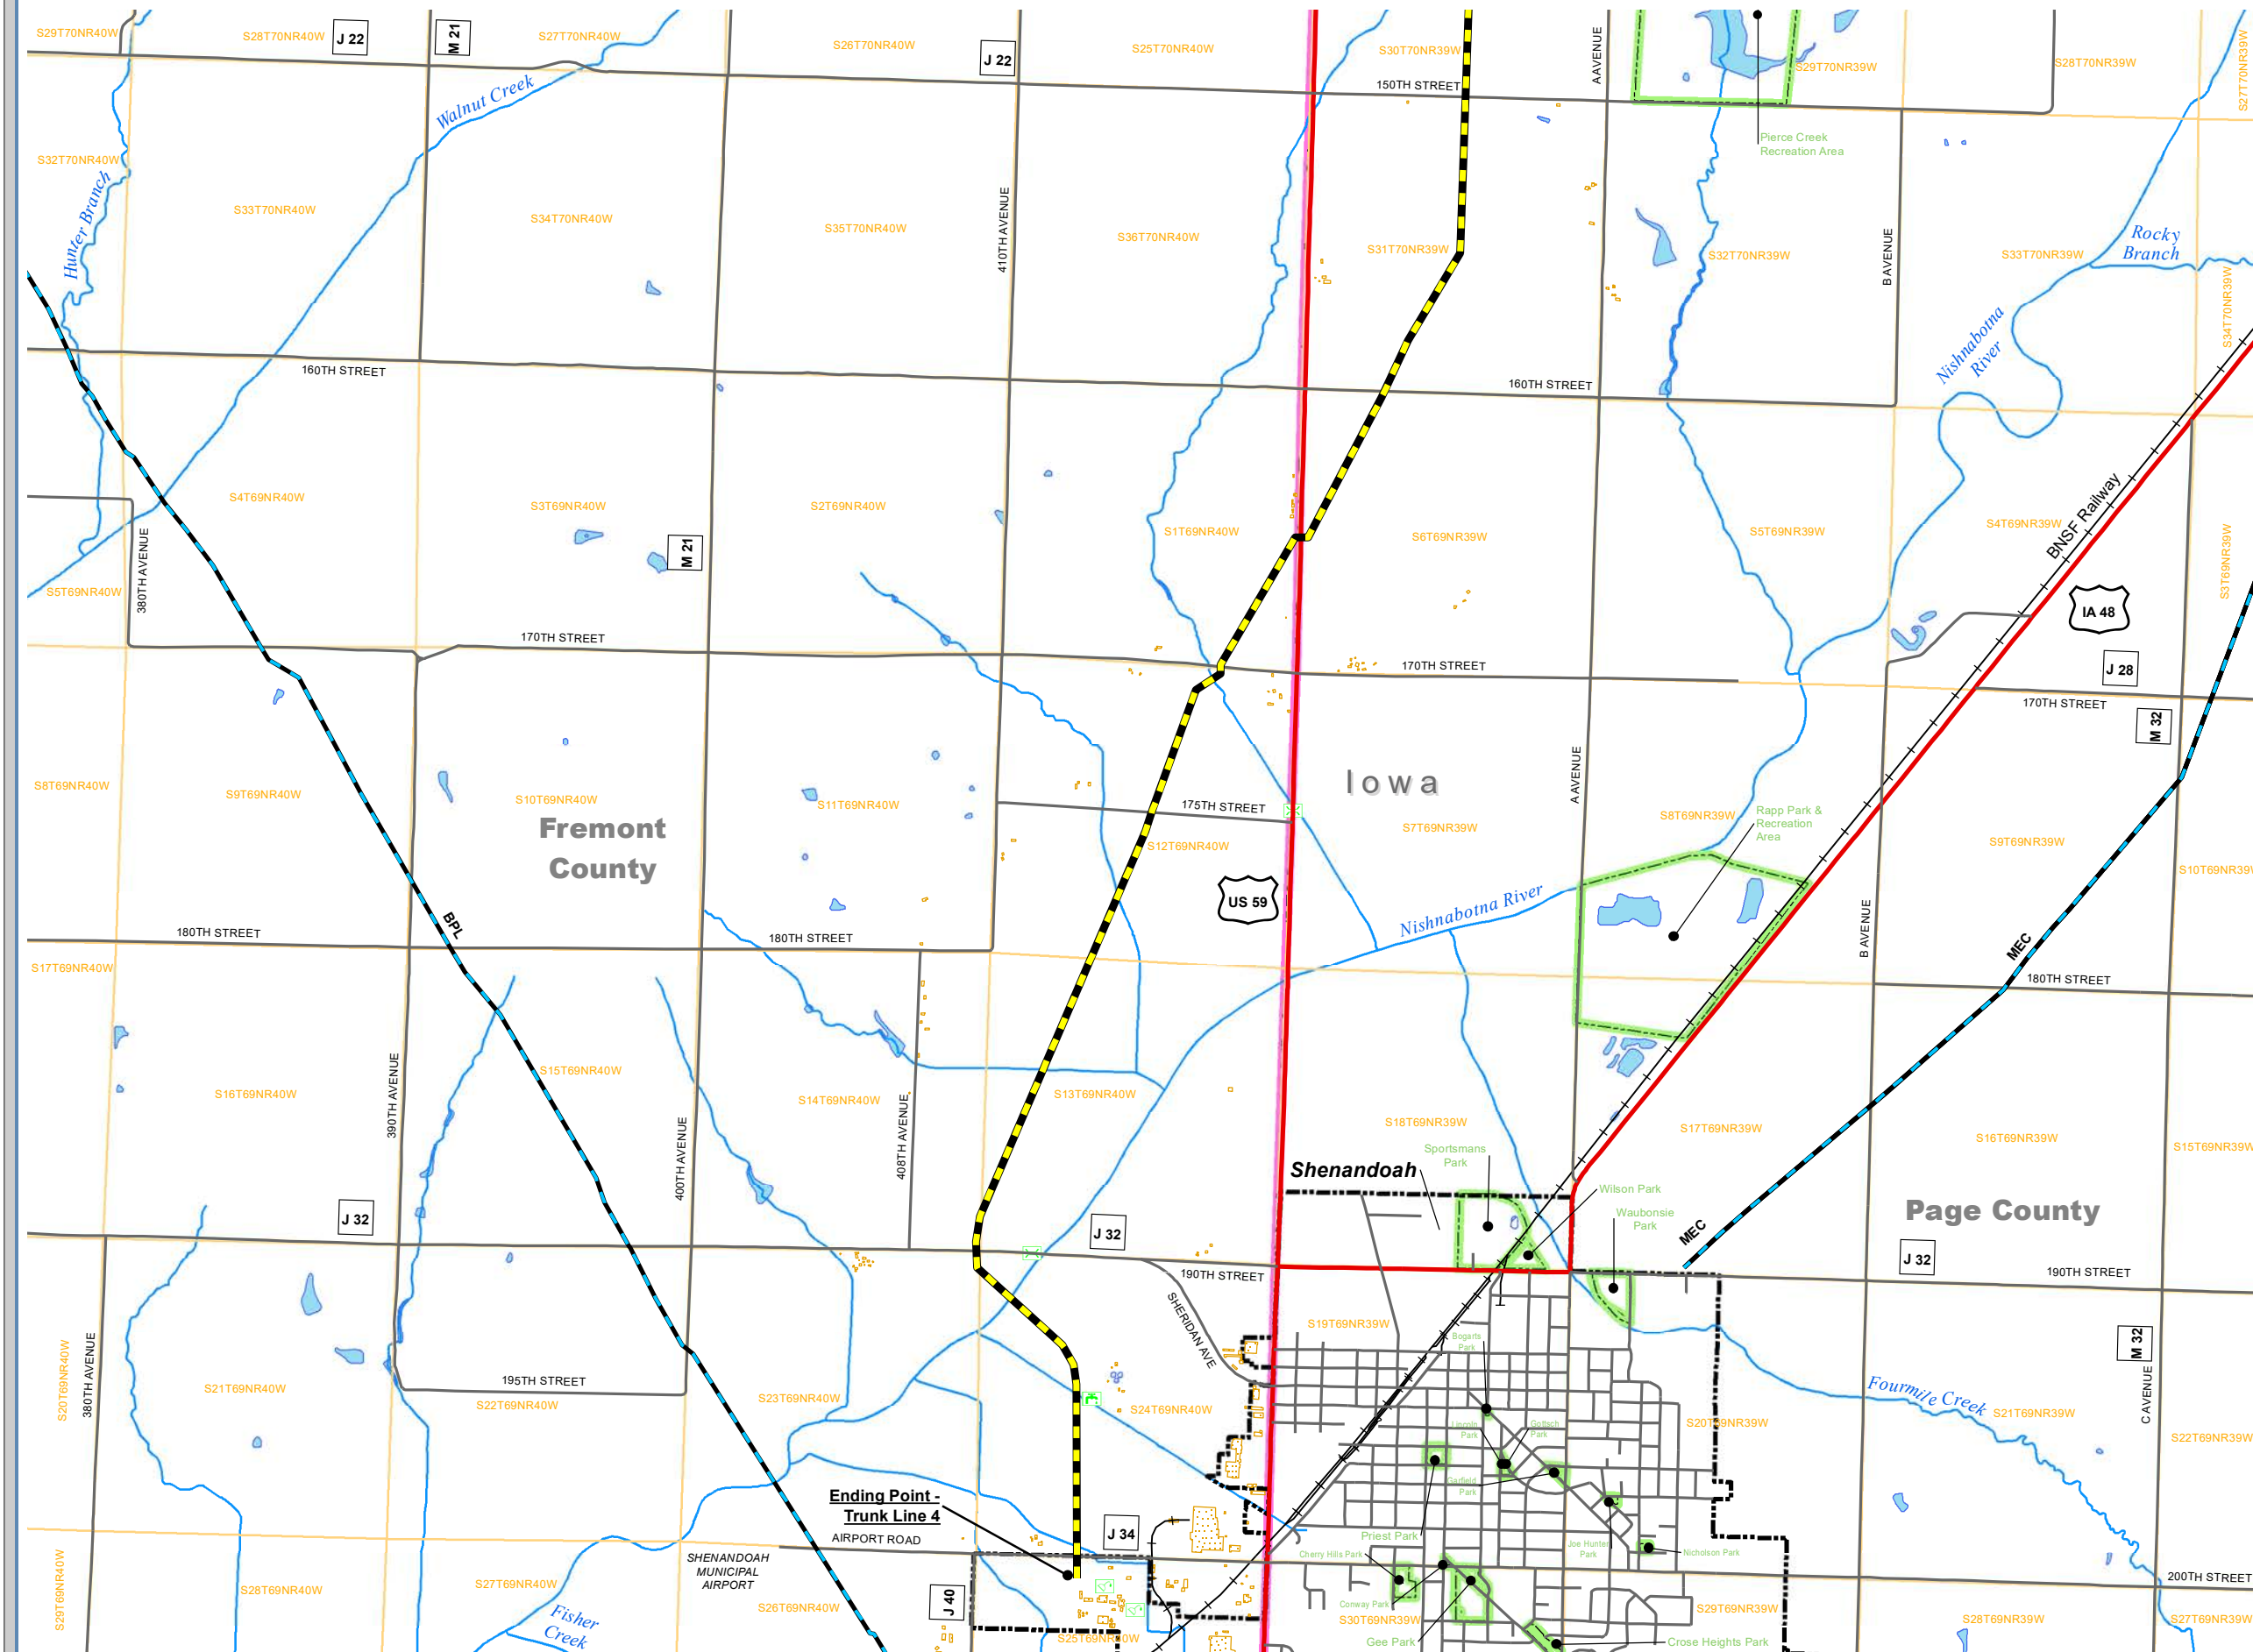

VICINITY MAP



LEGEND

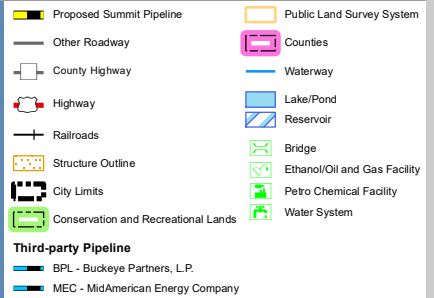

REVISIONS

Date:	2022-05-13	Revised by:	Checked by:
Date:		Revised by:	Checked by:
Date:		Revised by:	Checked by:

PREPARED BY

Summit Carbon Solutions
2321 North Loop Drive, Suite 221
Ames, Iowa 50010
United States of America
www.summitcarbonsolutions.com



SUMMIT CARBON SOLUTIONS LLC PROJECT

Figure Title:

Summit - Route Map - Fremont County

Figure Number:

Exhibit B



Scale:
1:36,000
1 inch = 3,000 feet



Projection:
Transverse Mercator
North American 1983

Route:
Trunk Line 4
Sheet 104 of

Drawing Number:
1
Current Revision

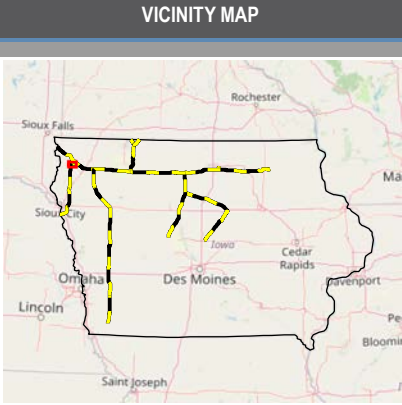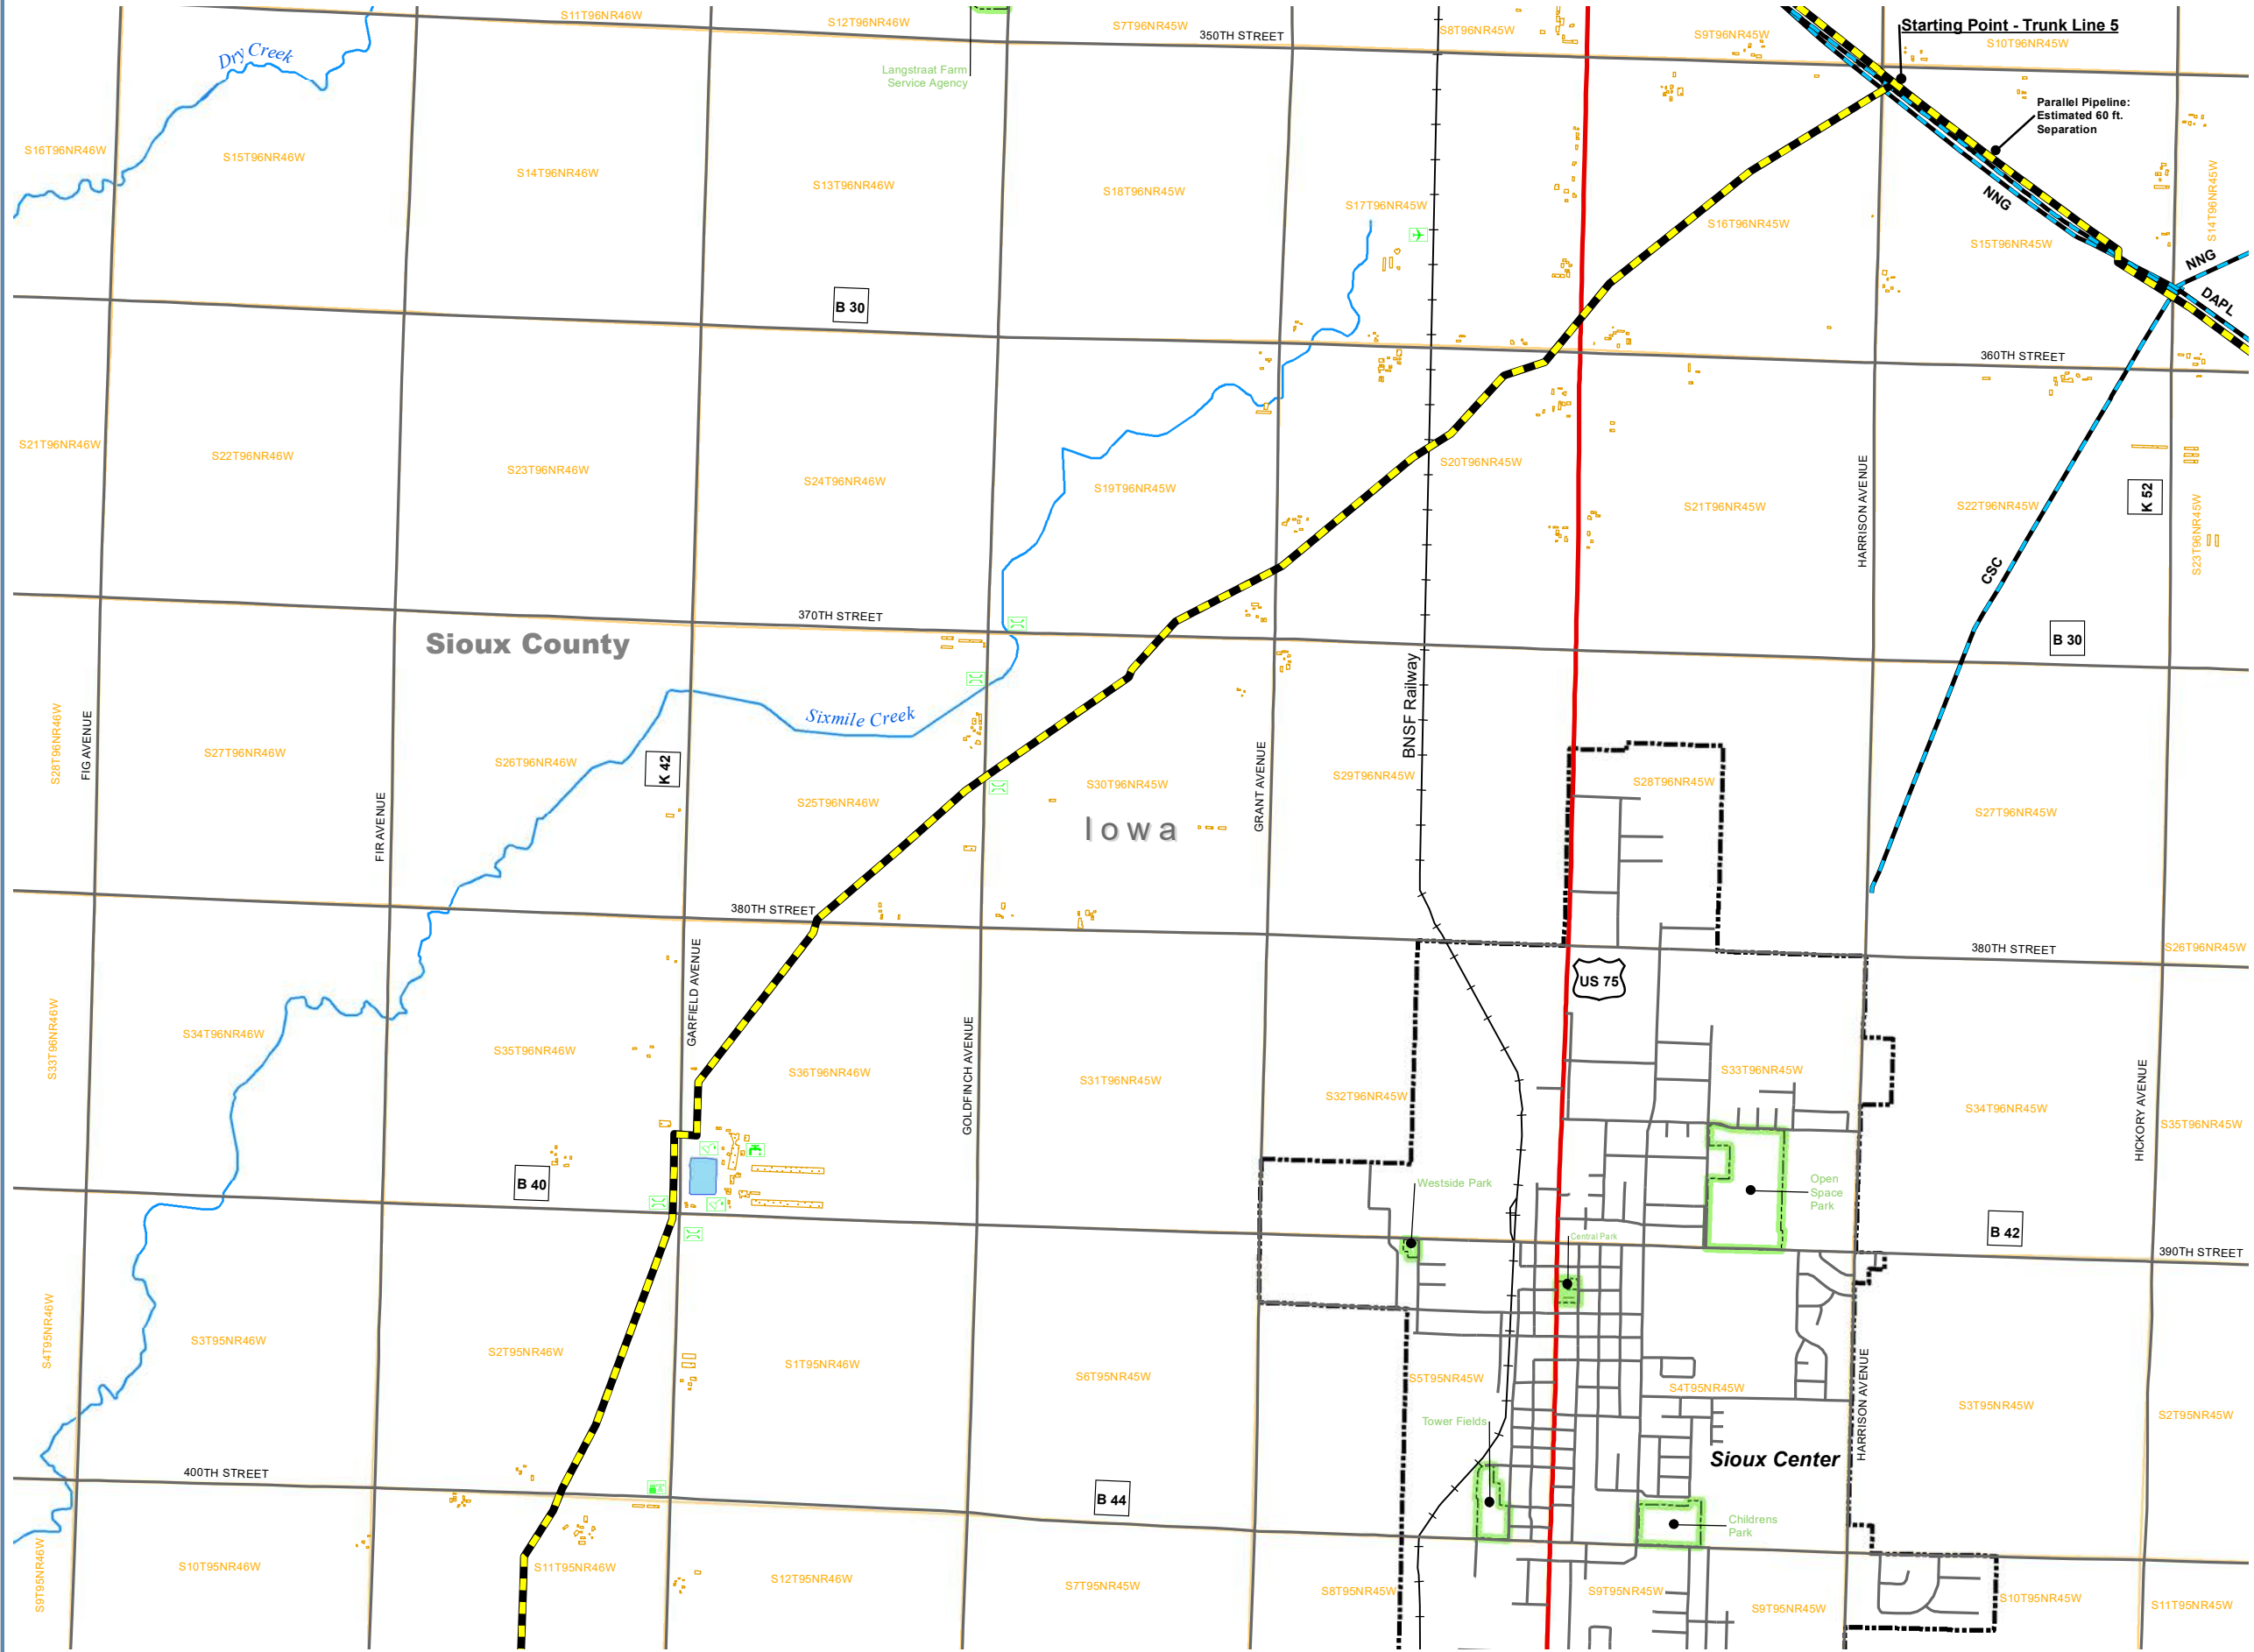

LEGEND

Third-party Pipeline

- CSC - City of Sioux Center
- DAPL - Dakota Access, L.L.C.
- NNG - Northern Natural Gas Company

REVISIONS		
Date:	2022-05-13	Revised by:
Checked by:		
Date:		Revised by:
Checked by:		
Date:		Revised by:
Checked by:		

PREPARED BY


Summit Carbon Solutions
2321 North Loop Drive, Suite 221
Ames, Iowa 50010
United States of America
www.summitcarbonsolutions.com

SUMMIT CARBON SOLUTIONS LLC PROJECT

Figure Title:
Summit - Route Map - Sioux County

Figure Number:
Exhibit B

Scale: 1:36,000 1 inch = 3,000 feet		Projection: Transverse Mercator North American 1983
Route: Trunk Line 5 Sheet 105 of 116	Drawing Number: 1 Current Revision	

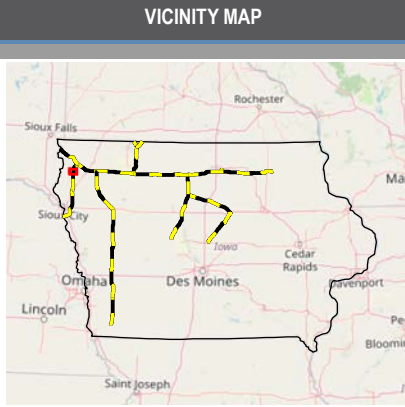

LEGEND	
Other Roadway	Public Land Survey System
County Highway	Counties
Highway	Waterway
Railroads	Lake/Pond
Structure Outline	Bridge
City Limits	Water System
Conservation and Recreational Lands	

REVISIONS

Date:	2022-05-13	Revised by:	Checked by:
Date:		Revised by:	Checked by:
Date:		Revised by:	Checked by:

PREPARED BY

Summit Carbon Solutions
2321 North Loop Drive, Suite 221
Ames, Iowa 50010
United States of America
www.summitcarbonsolutions.com




SUMMIT CARBON SOLUTIONS

SUMMIT CARBON SOLUTIONS LLC PROJECT

Figure Title:	Summit - Route Map - Sioux County
Figure Number:	Exhibit B

Scale: 1:36,000 1 inch = 3,000 feet	Projection: Transverse Mercator North American 1983
Route: Trunk Line 5 Sheet 106 of 116	Drawing Number: 1 Current Revision

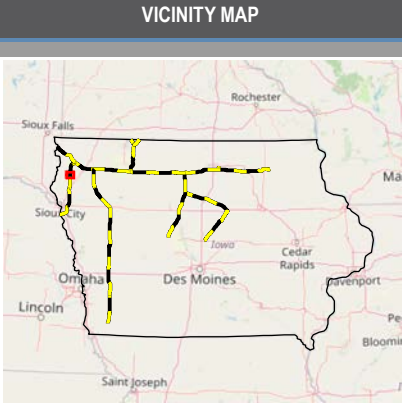

LEGEND	
Other Roadway	Public Land Survey System
County Highway	Counties
Highway	Waterway
Railroads	Lake/Pond
Structure Outline	Reservoir
City Limits	Bridge
Conservation and Recreational Lands	Cemetery
	Church

REVISIONS

Date:	2022-05-13	Revised by:	Checked by:
Date:		Revised by:	Checked by:
Date:		Revised by:	Checked by:

PREPARED BY

Summit Carbon Solutions
2321 North Loop Drive, Suite 221
Ames, Iowa 50010
United States of America
www.summitcarbonsolutions.com




SUMMIT CARBON SOLUTIONS

SUMMIT CARBON SOLUTIONS LLC PROJECT


Figure Title:
Summit - Route Map - Sioux County

Figure Number:
Exhibit B

Scale: 1:36,000 1 inch = 3,000 feet	Projection: Transverse Mercator North American 1983
Route: Trunk Line 5 Sheet 107 of 116	Drawing Number: 1 Current Revision

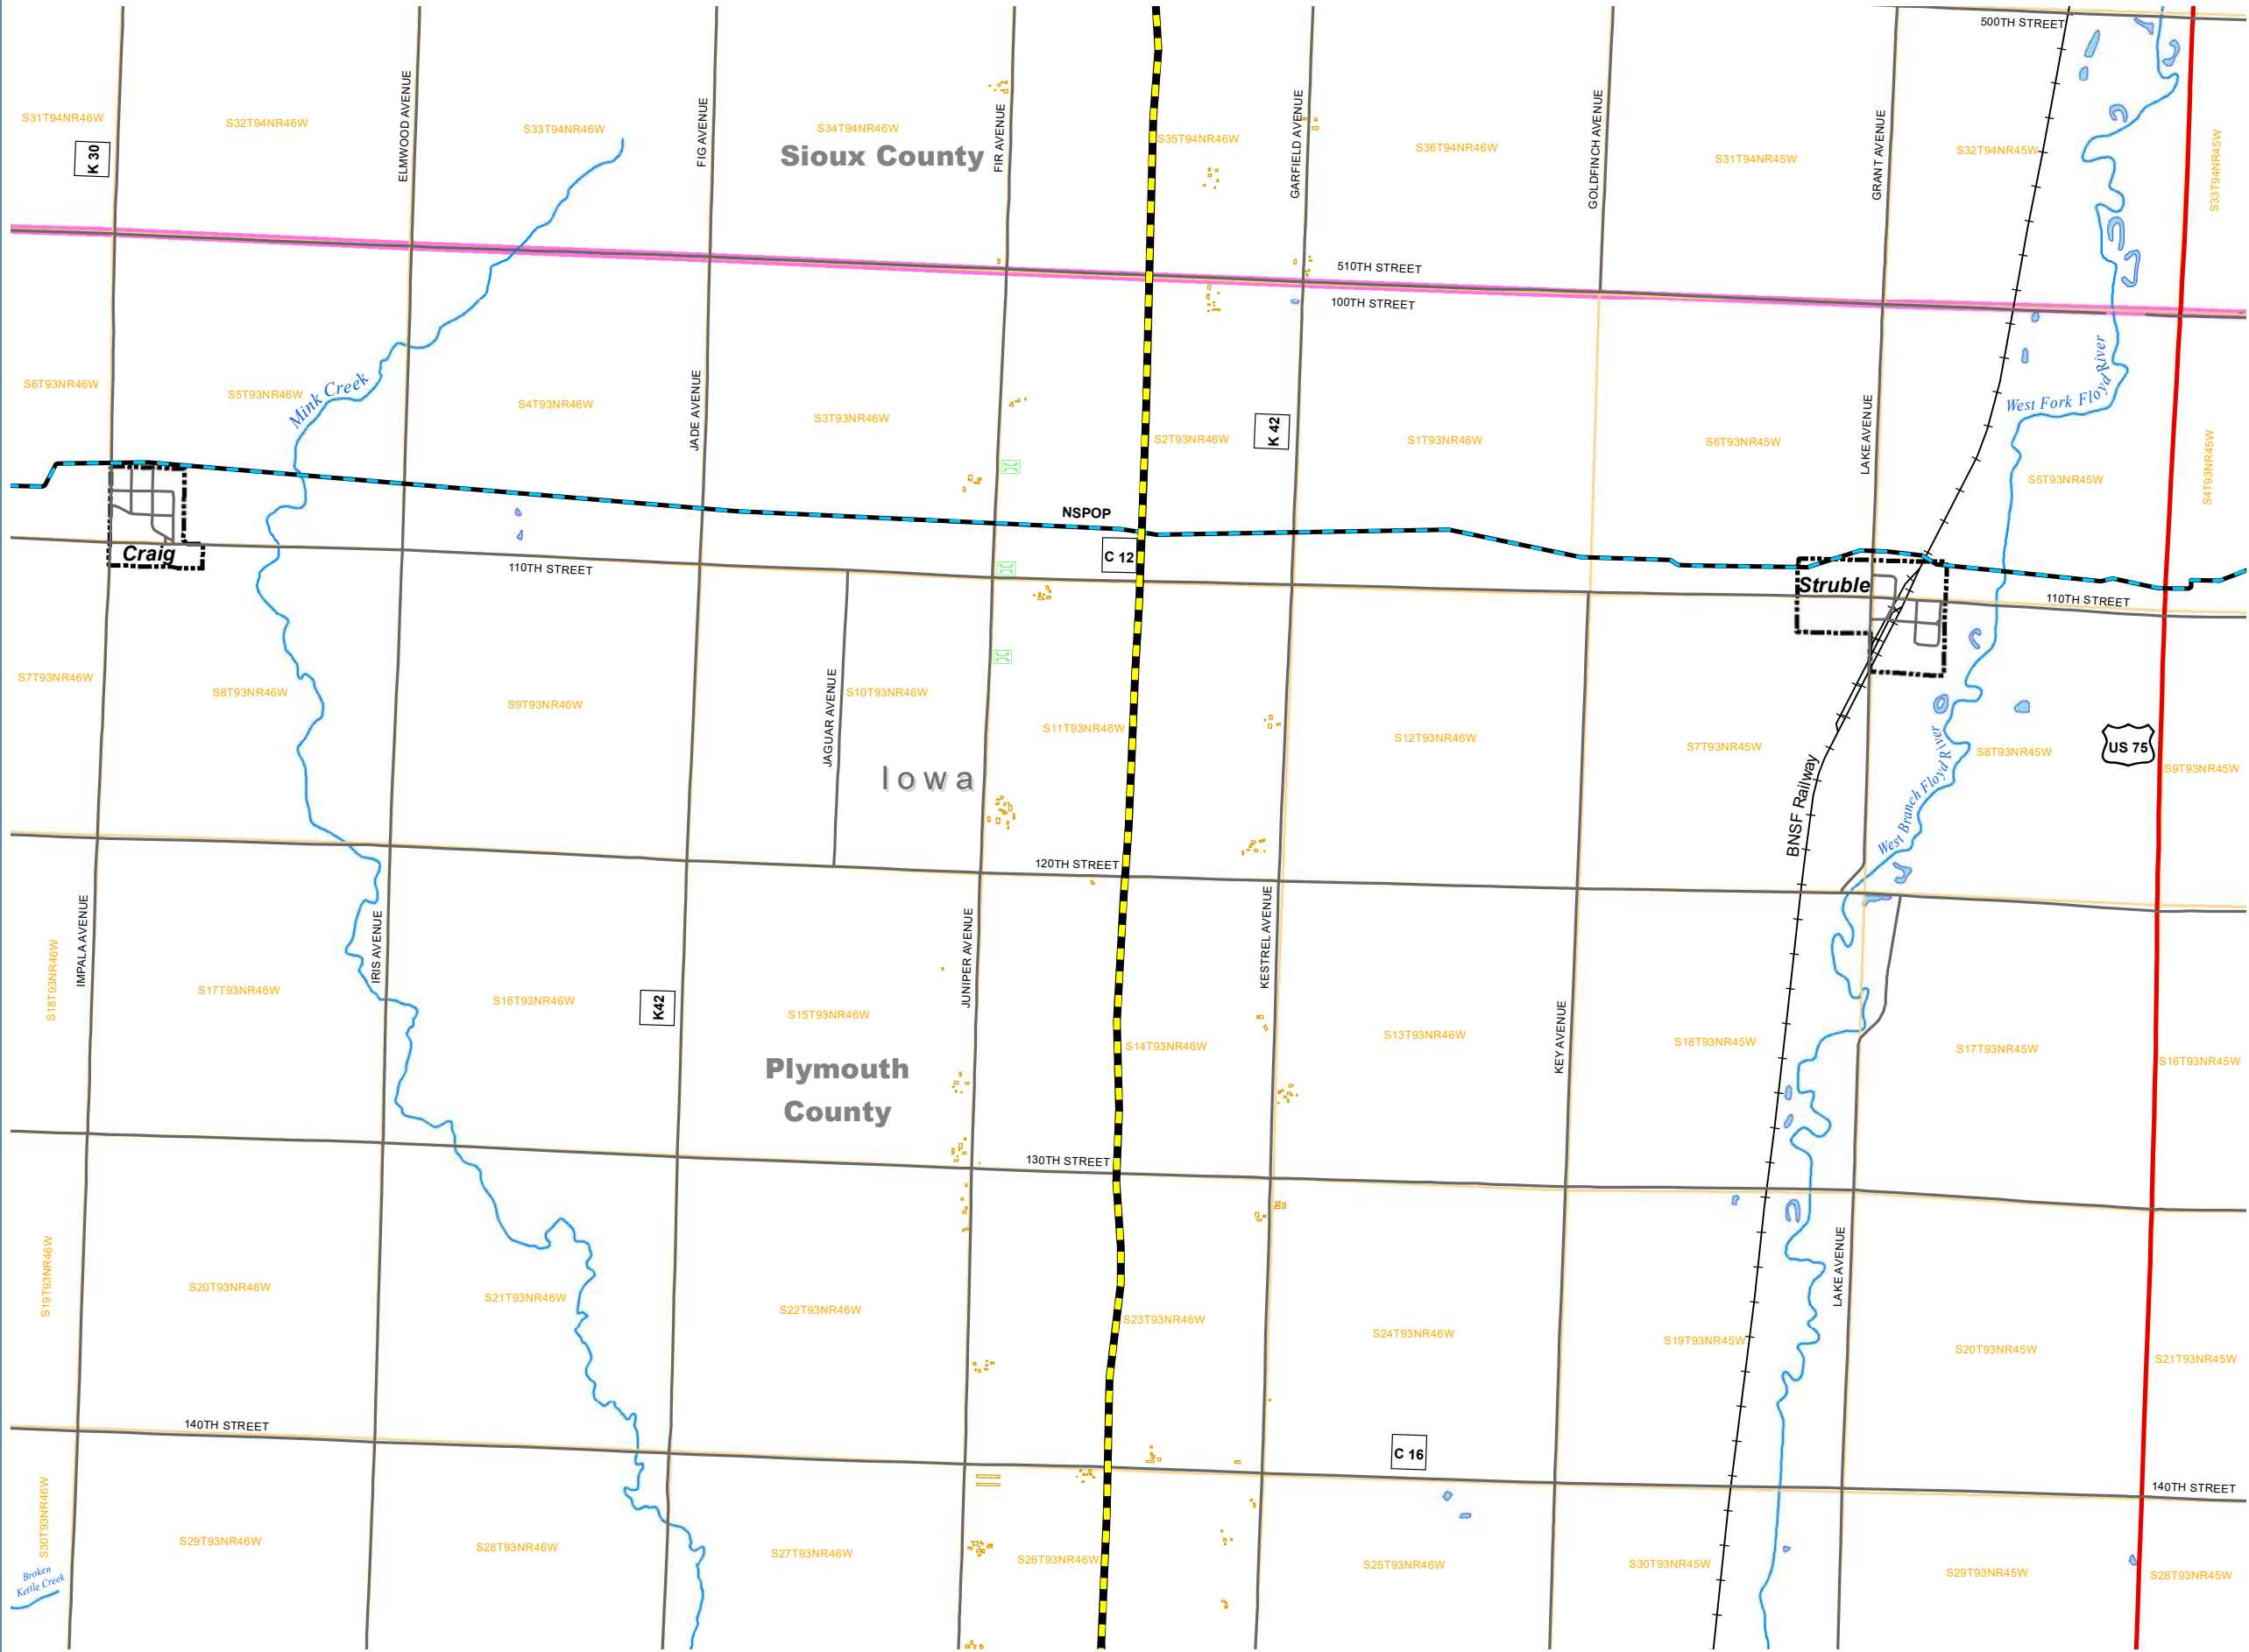

VICINITY MAP

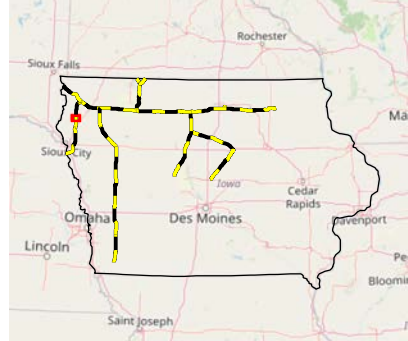

LEGEND

- Proposed Summit Pipeline
- Other Roadway
- County Highway
- Highway
- Railroads
- Structure Outline
- City Limits
- Public Land Survey System
- Counties
- Waterway
- Lake/Pond
- Bridge
- Third-party Pipeline
- NSPOP - NuStar Pipeline Operating Partnership, L.P.

REVISIONS

Date:	2022-05-13	Revised by:	Checked by:
Date:		Revised by:	Checked by:
Date:		Revised by:	Checked by:

PREPARED BY

Summit Carbon Solutions
2321 North Loop Drive, Suite 221
Ames, Iowa 50010
United States of America
www.summitcarbonsolutions.com



SUMMIT CARBON
SOLUTIONS

SUMMIT CARBON SOLUTIONS LLC PROJECT

Figure Title:
Summit - Route Map - Plymouth County



Figure Number:
Exhibit B

Scale:
1:36,000
1 inch = 3,000 feet

Projection:
Transverse Mercator
North American 1983

Route:
Trunk Line 5
Sheet 108 of 116

Drawing Number:
1
Current Revision

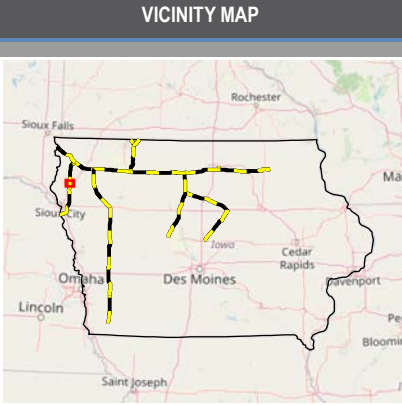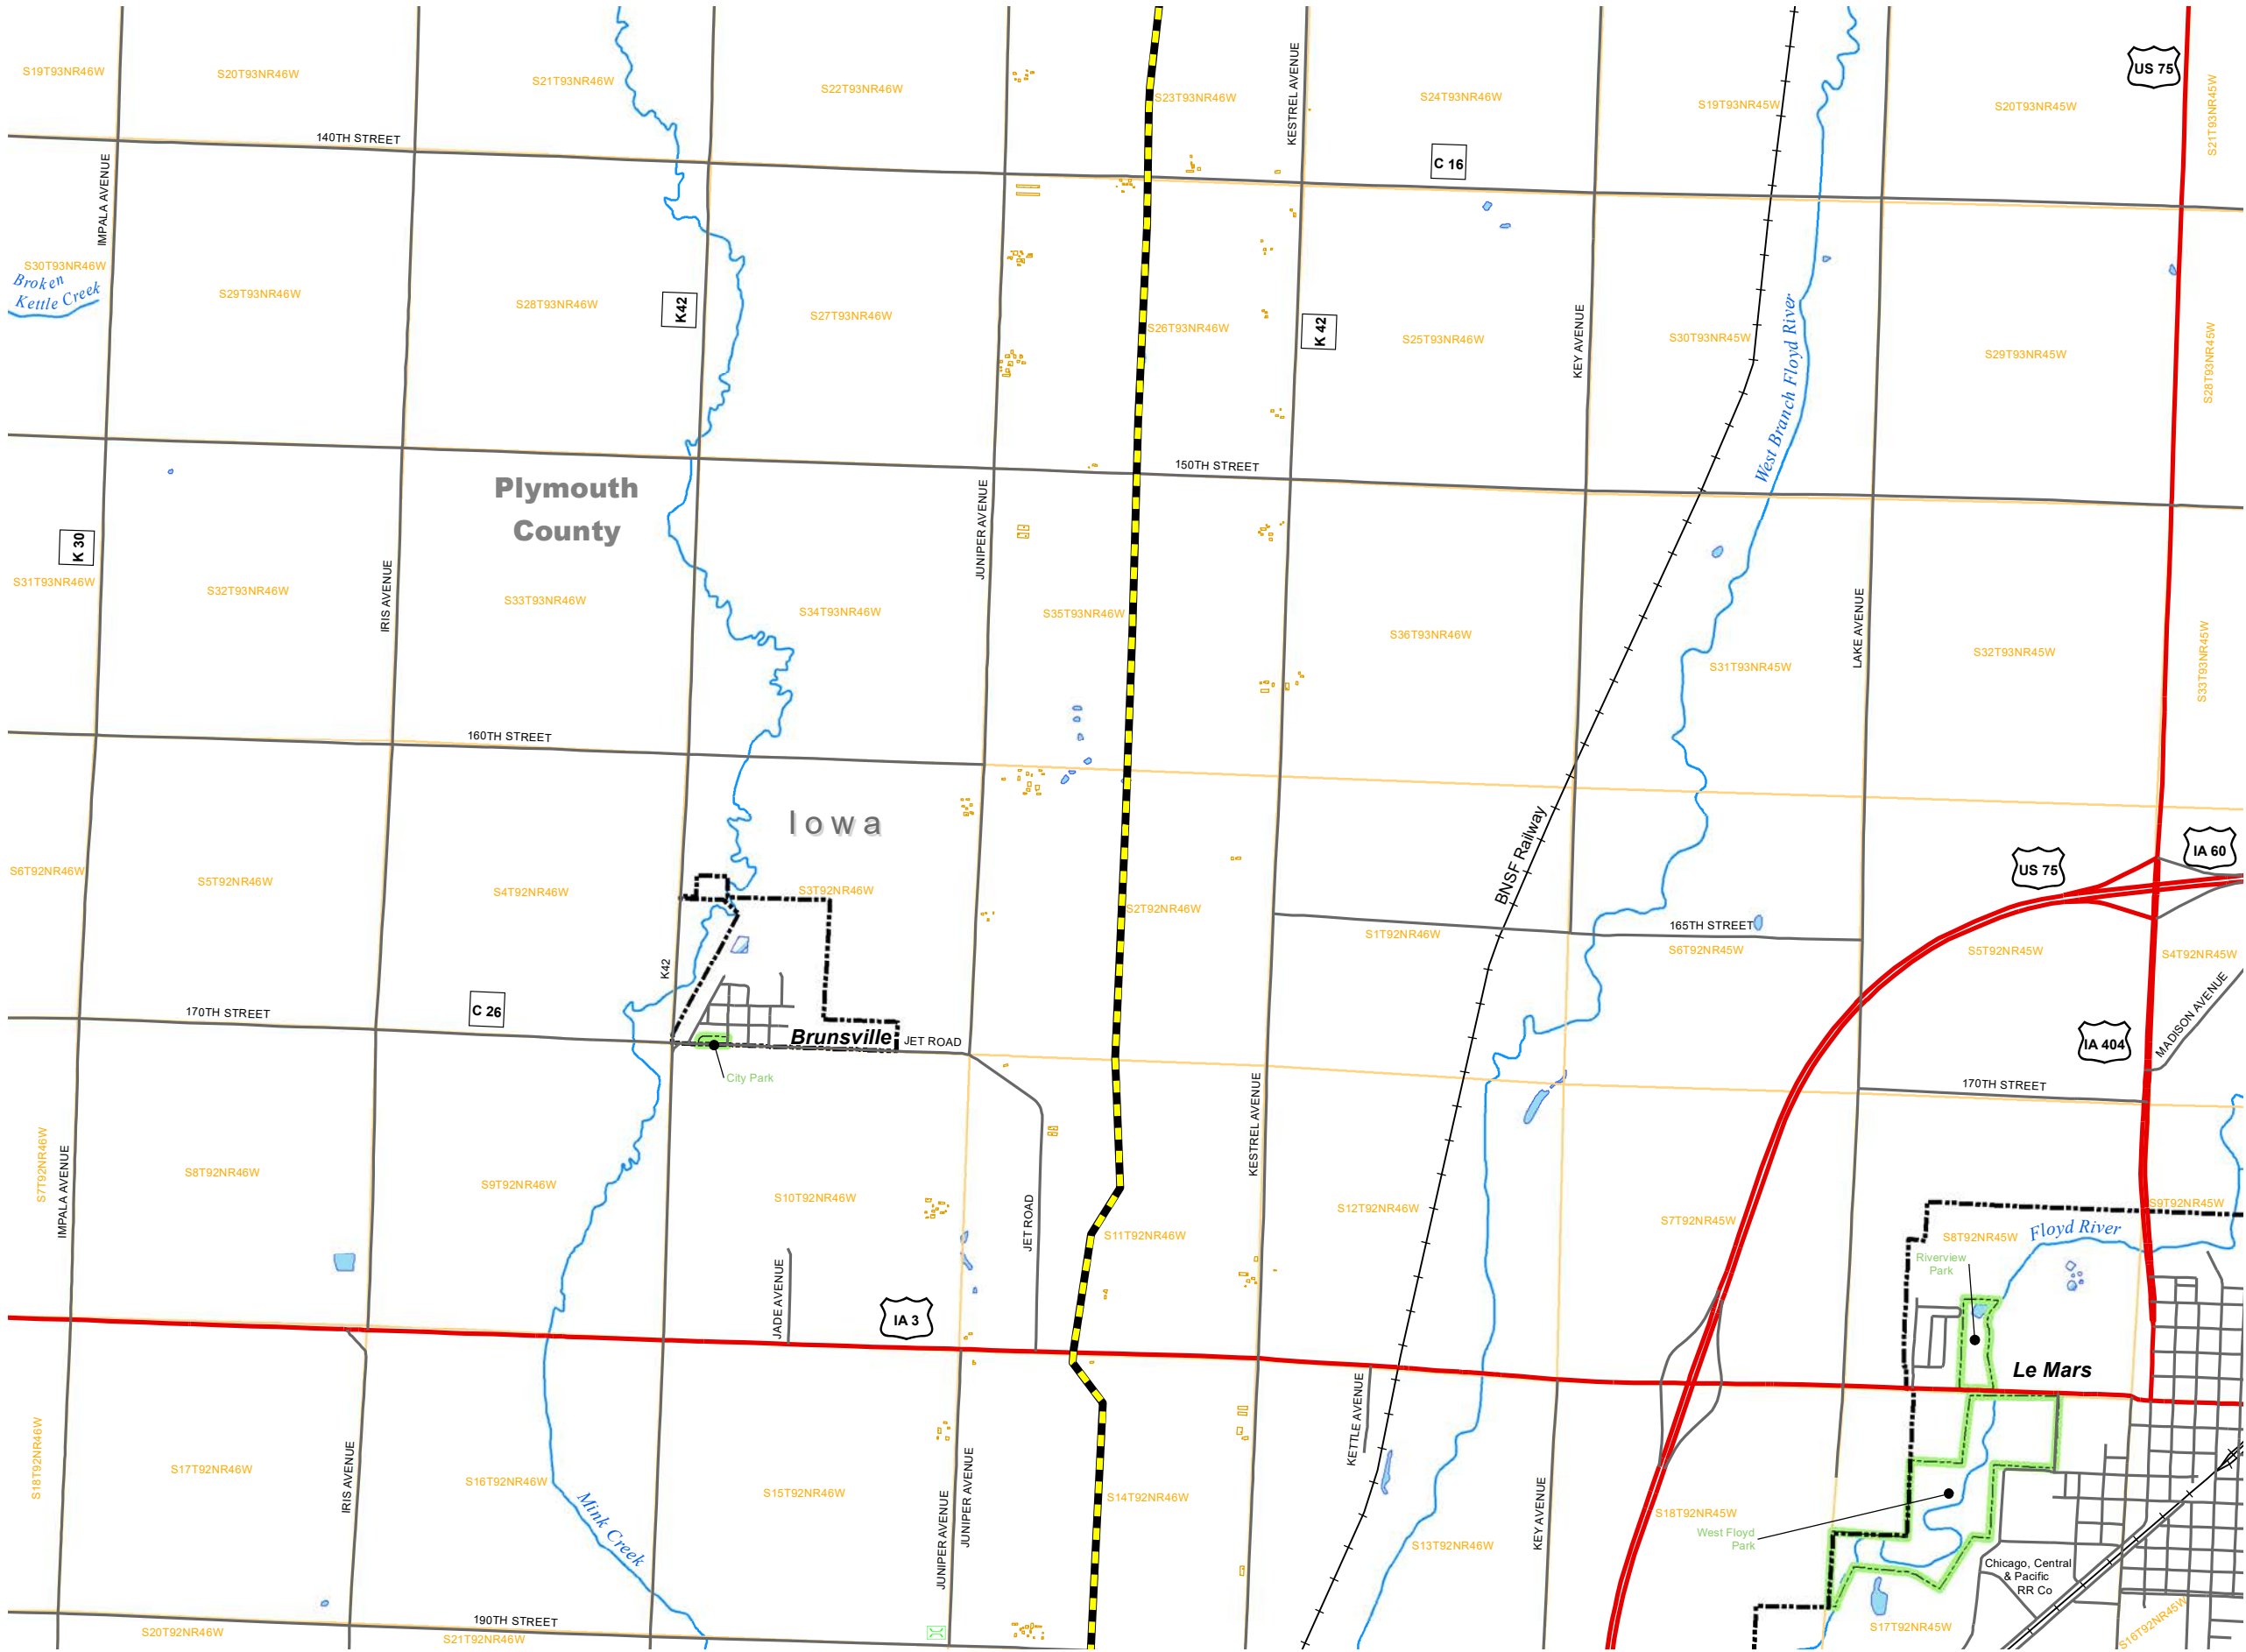

LEGEND	
	Public Land Survey System
	Counties
	Waterway
	Lake/Pond
	Reservoir
	Bridge

REVISIONS		
Date:	2022-05-13	Revised by:
Date:		Revised by:
Date:		Revised by:

PREPARED BY

Summit Carbon Solutions

2321 North Loop Drive, Suite 221

Ames, Iowa 50010

United States of America



www.summitcarbonsolutions.com

SUMMIT CARBON SOLUTIONS LLC PROJECT

Figure Title: Summit - Route Map - Plymouth County

Figure Number: Exhibit B

Scale: 1:36,000 1 inch = 3,000 feet	Projection: Transverse Mercator North American 1983
Route: Trunk Line 5 Sheet 109 of 116	Drawing Number: 1 Current Revision

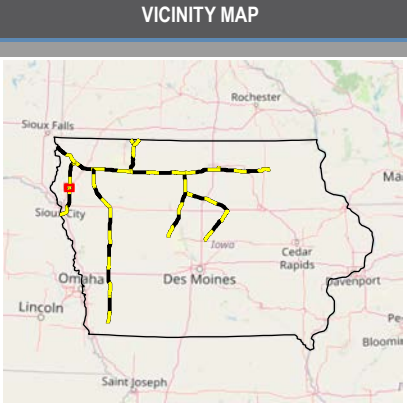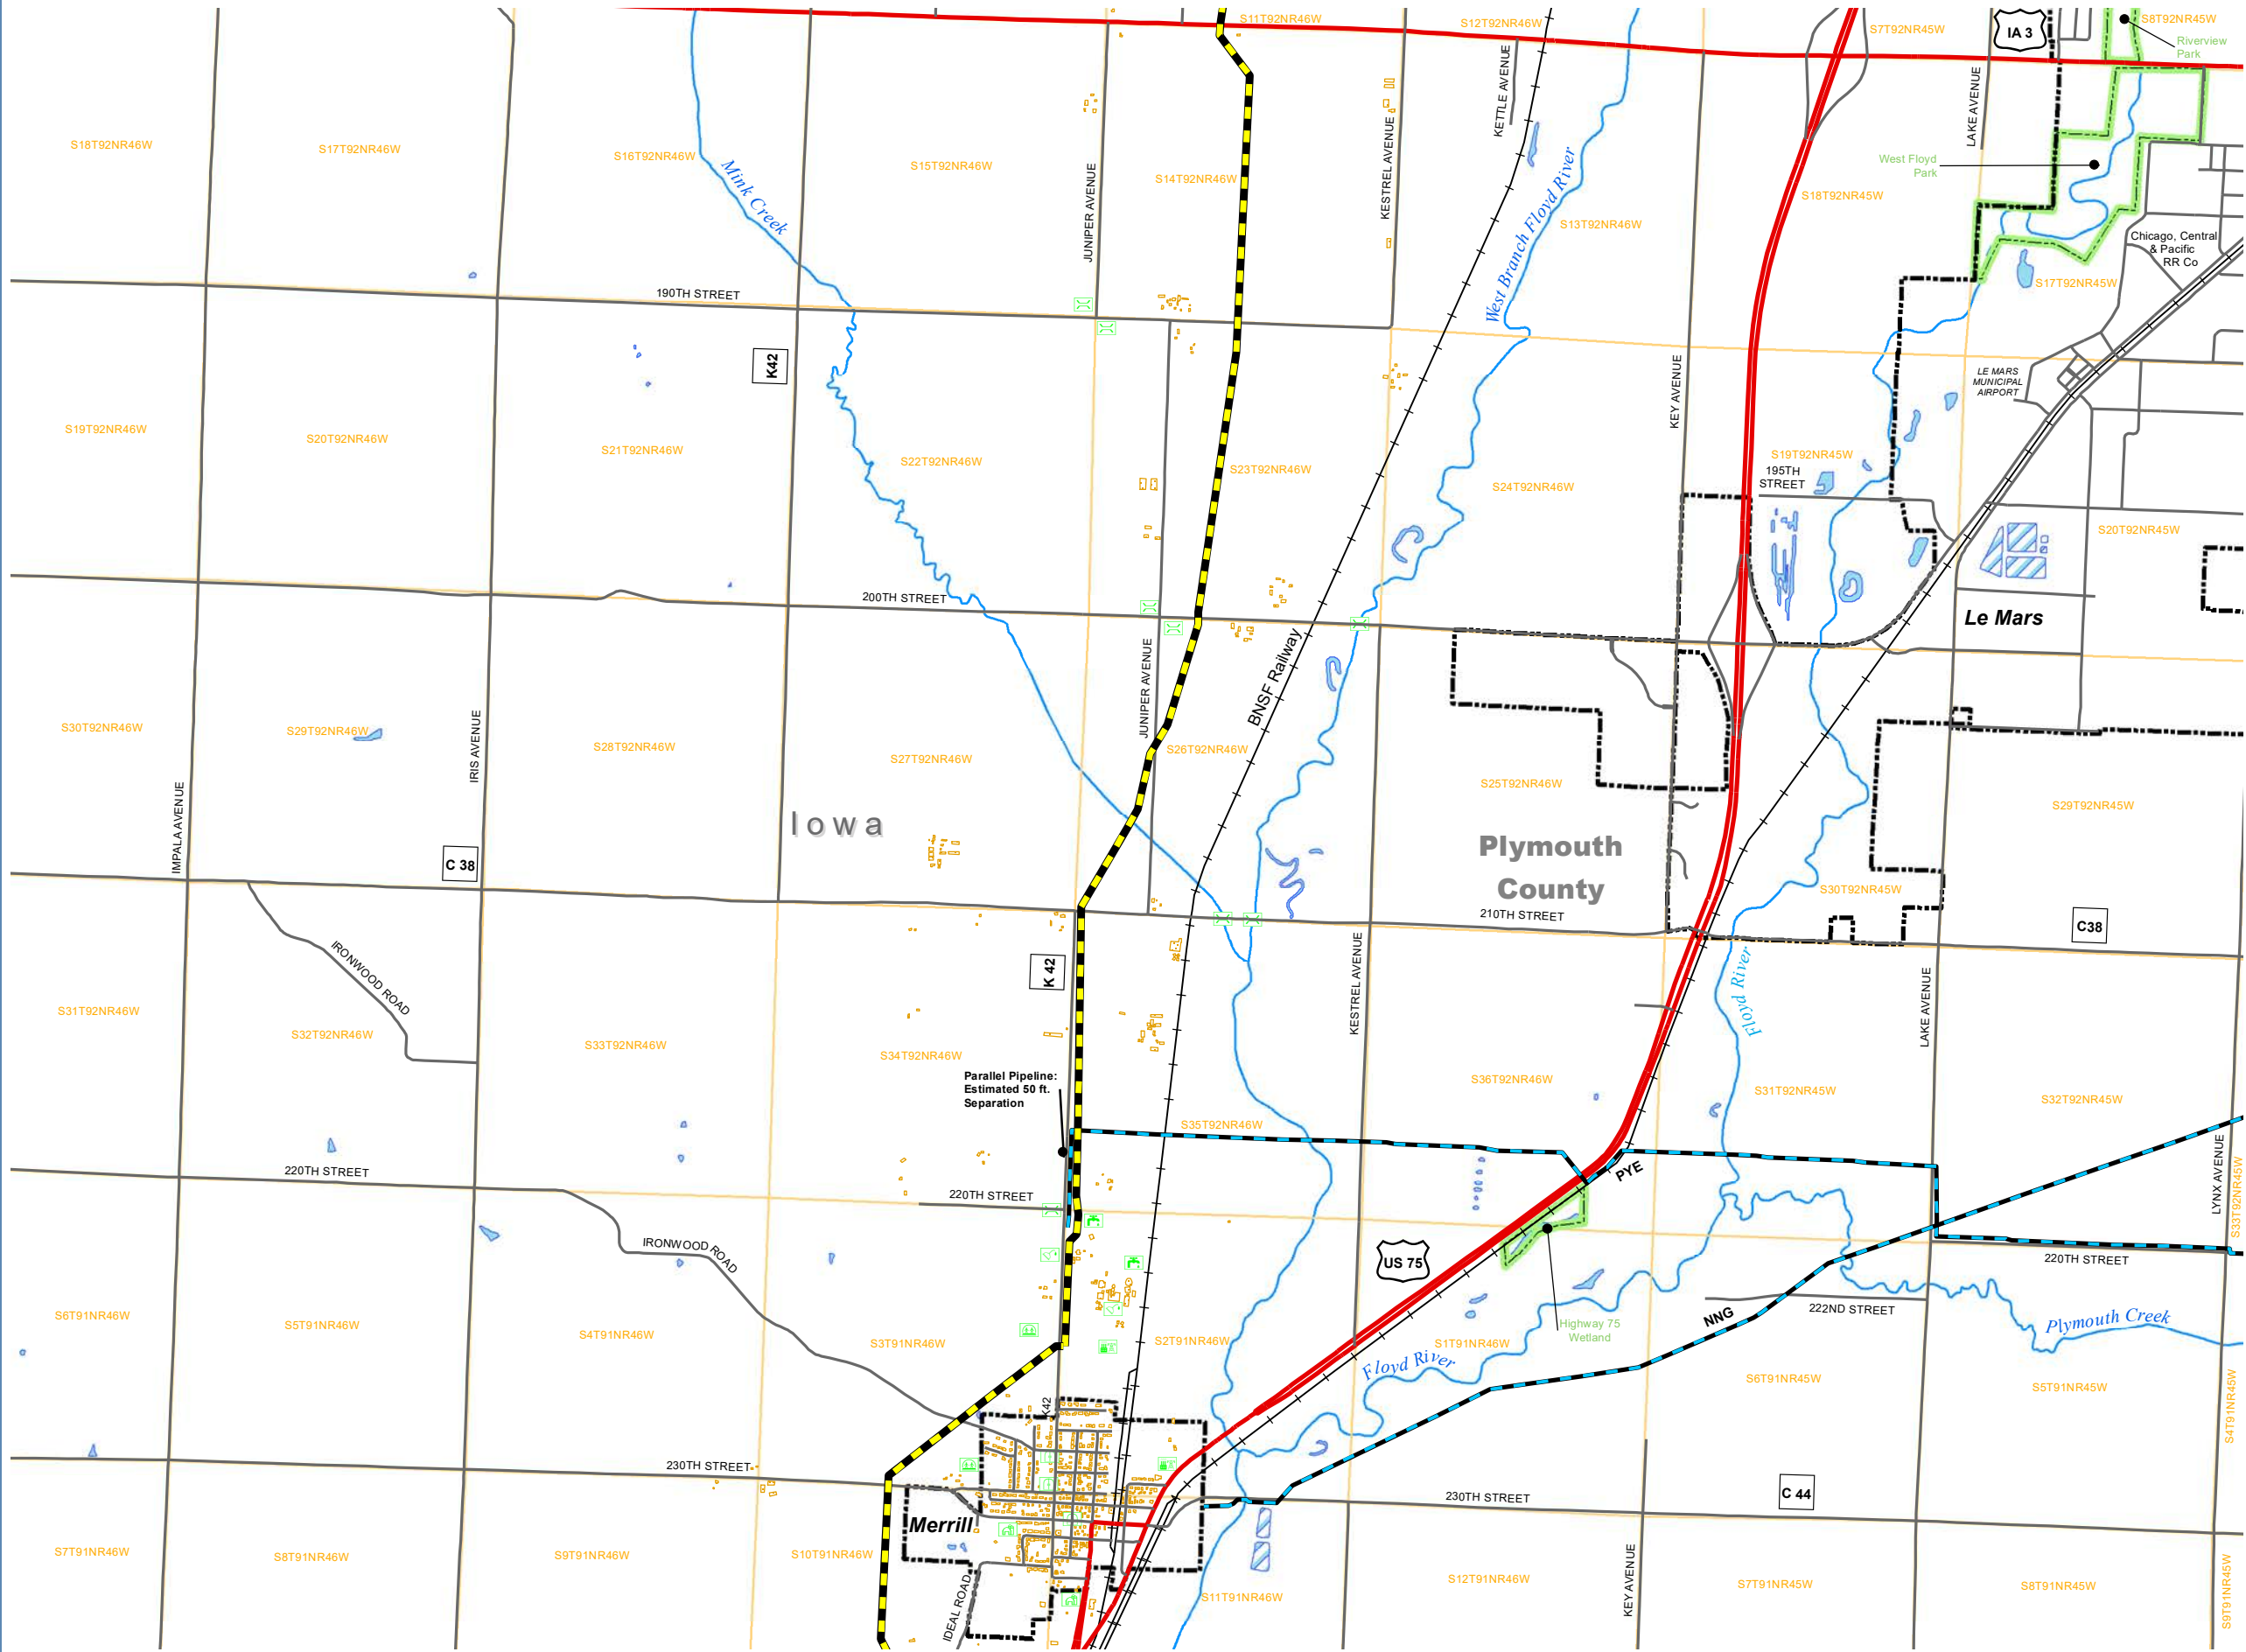

LEGEND	
	Proposed Summit Pipeline
	Other Roadway
	County Highway
	Highway
	Railroads
	Structure Outline
	City Limits
	Conservation and Recreational Lands
	Public Land Survey System
	Counties
	Waterway
	Lake/Pond
	Reservoir
	Bridge
	Building
	Cemetery
	Church
	Ethanol/Oil and Gas Facility
	Petro Chemical Facility
	School
	Utilities
	Water System
Third-party Pipeline	
	NNG - Northern Natural Gas Company
	PYE - Plymouth Energy, L.L.C.

REVISIONS

Date:	2022-05-13	Revised by:	Checked by:
Date:		Revised by:	Checked by:
Date:		Revised by:	Checked by:

PREPARED BY



Summit Carbon Solutions
2321 North Loop Drive, Suite 221
Ames, Iowa 50010
United States of America
www.summitcarbonsolutions.com

SUMMIT CARBON SOLUTIONS LLC PROJECT

Figure Title:
Summit - Route Map - Plymouth County

Figure Number:
Exhibit B

Scale: 1:36,000 1 inch = 3,000 feet	Projection: Transverse Mercator North American 1983
Route: Trunk Line 5 Sheet 110 of 116	Drawing Number: 1 Current Revision

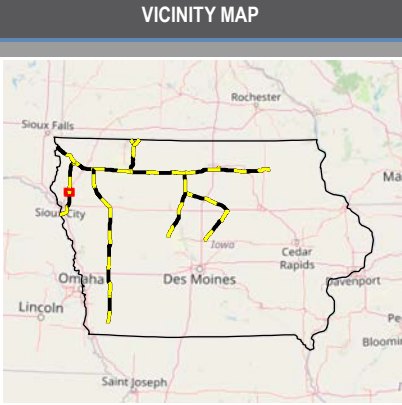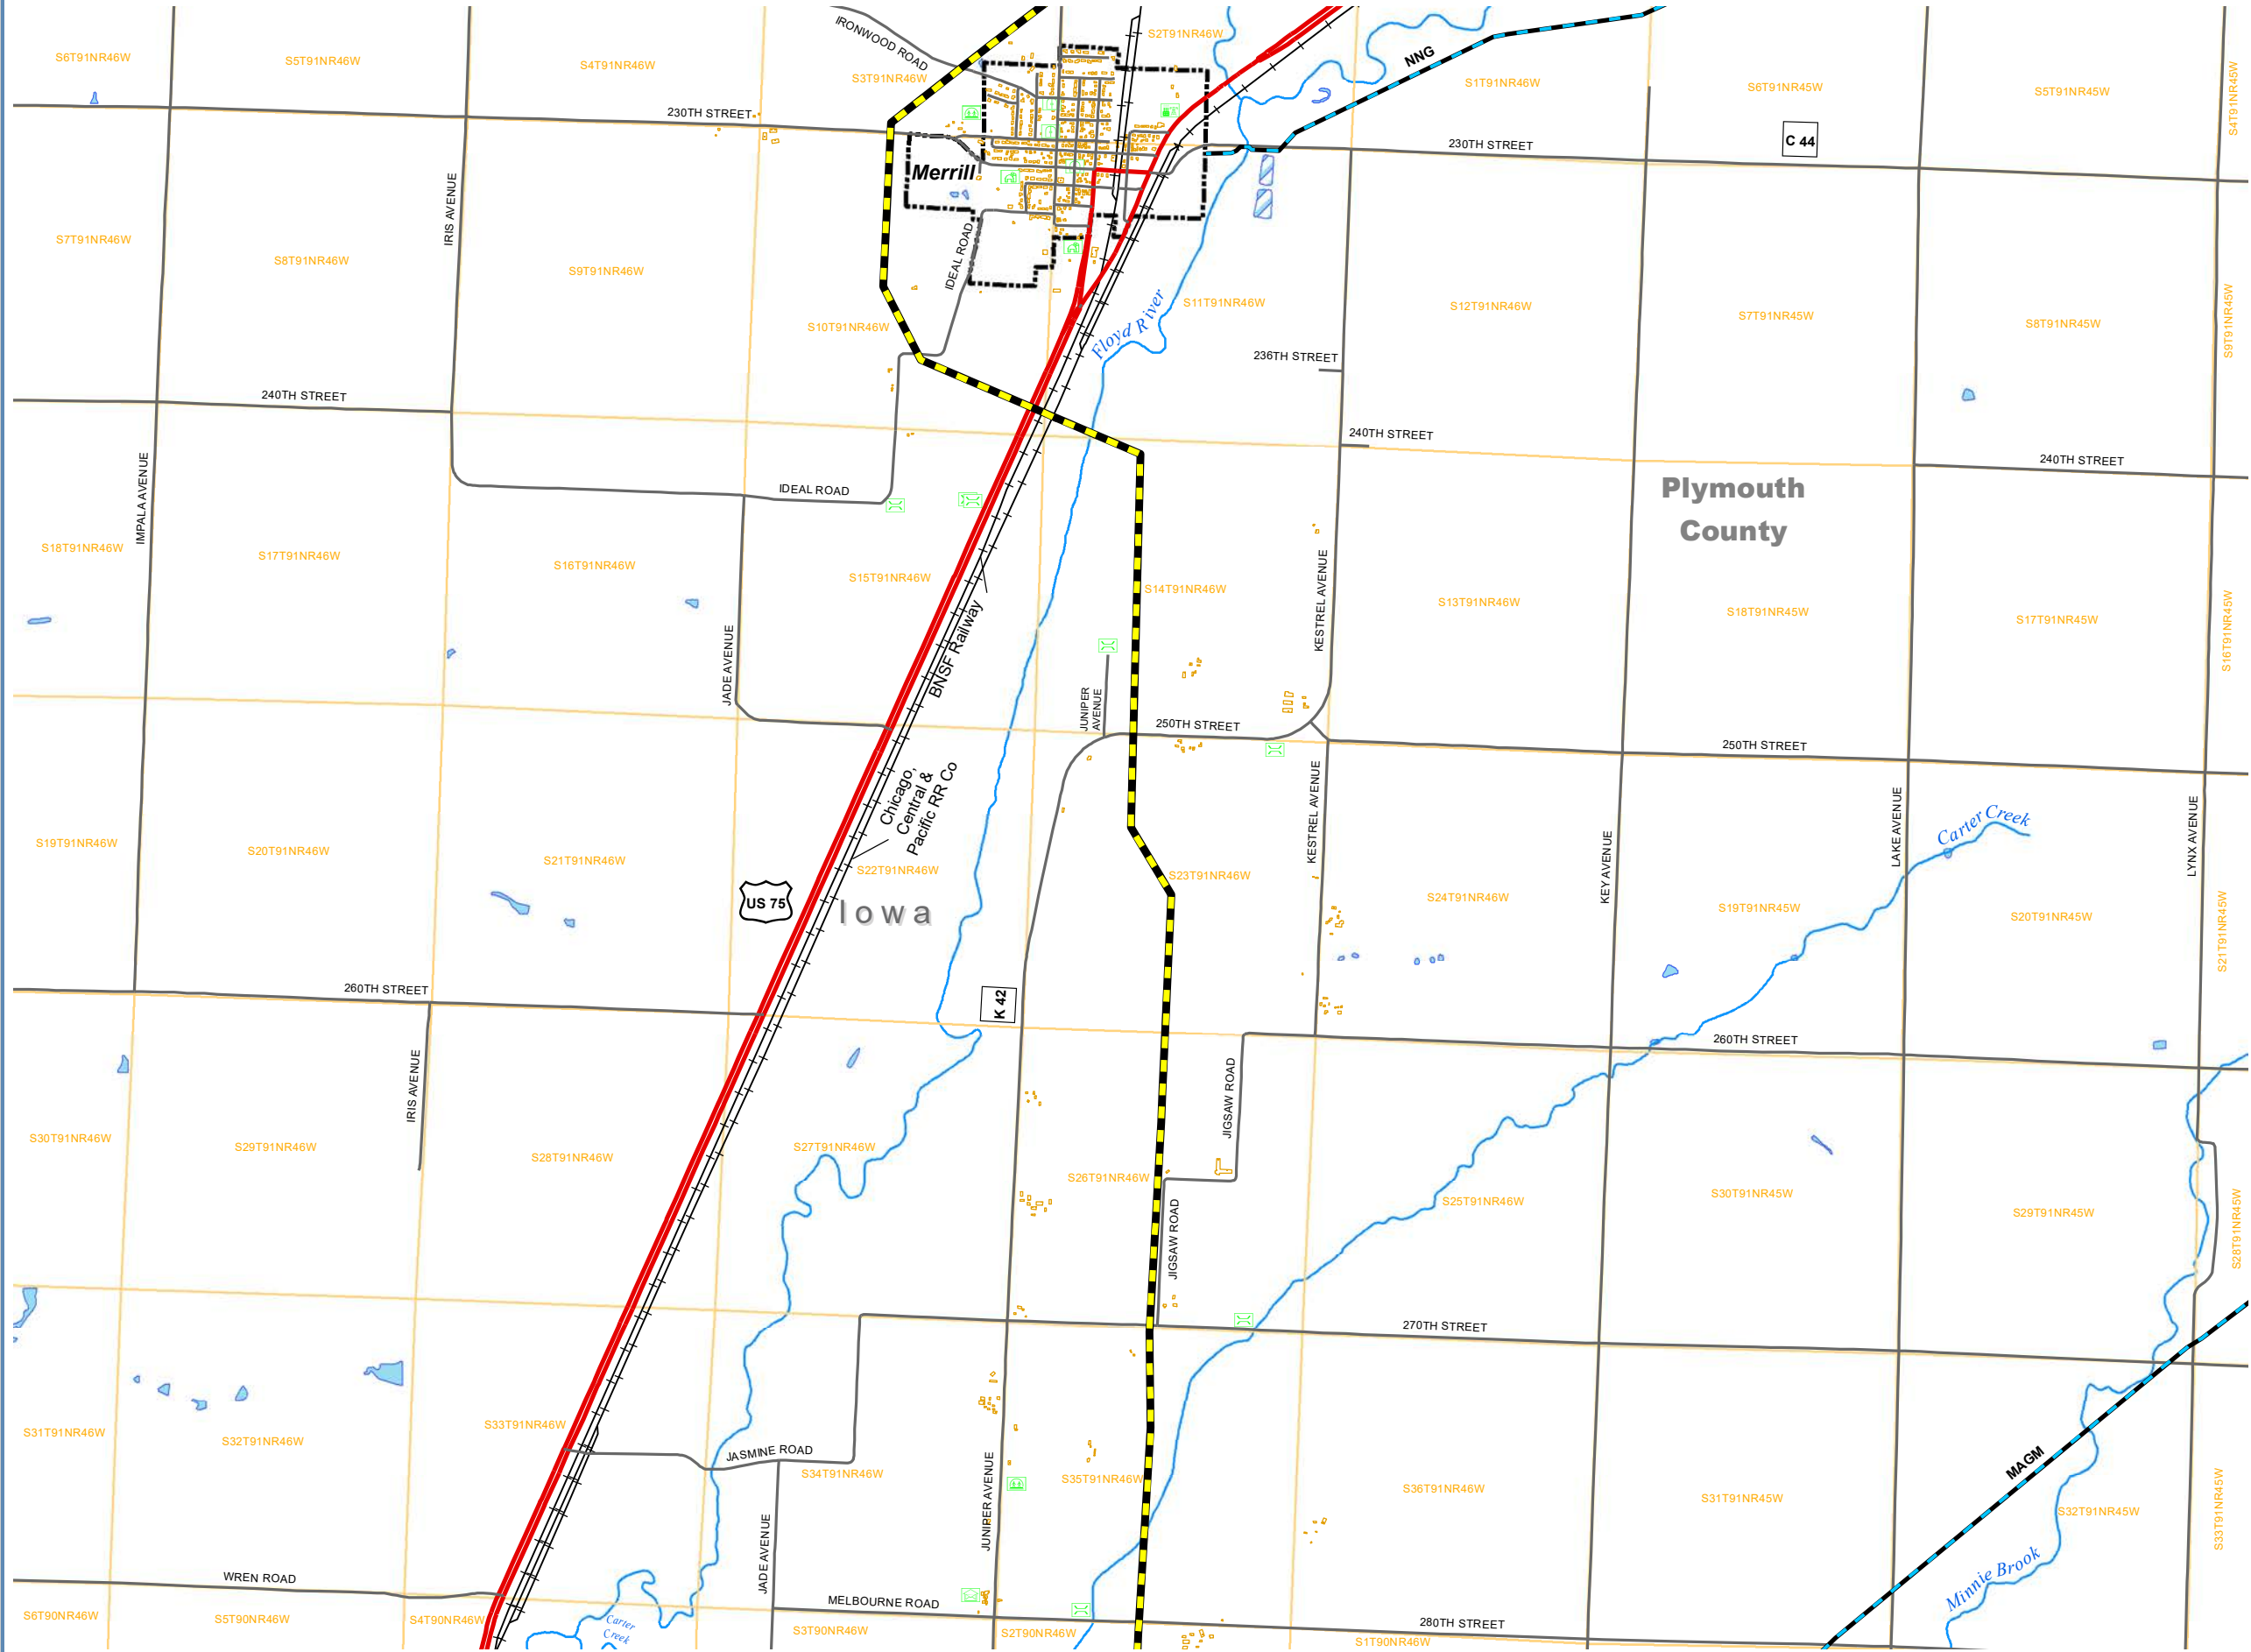

LEGEND

Proposed Summit Pipeline	Public Land Survey System
Other Roadway	Counties
County Highway	Waterway
Highway	Lake/Pond
Railroads	Reservoir
Structure Outline	Bridge
City Limits	Building
Third-party Pipeline	Cemetery
MAGM - Magellan Midstream Partners, L.P.	Church
NNG - Northern Natural Gas Company	Post Office
	School
	Utilities

REVISIONS		
Date:	2022-05-13	Revised by:
		Checked by:
Date:		Revised by:
		Checked by:
Date:		Revised by:
		Checked by:

PREPARED BY


Summit Carbon Solutions
2321 North Loop Drive, Suite 221
Ames, Iowa 50010
United States of America
www.summitcarbonsolutions.com

SUMMIT CARBON SOLUTIONS LLC PROJECT

Figure Title:
Summit - Route Map - Plymouth County

Figure Number:
Exhibit B

Scale: 1:36,000 1 inch = 3,000 feet	Projection: Transverse Mercator North American 1983
Route: Trunk Line 5 Sheet 111 of 116	Drawing Number: 1 Current Revision

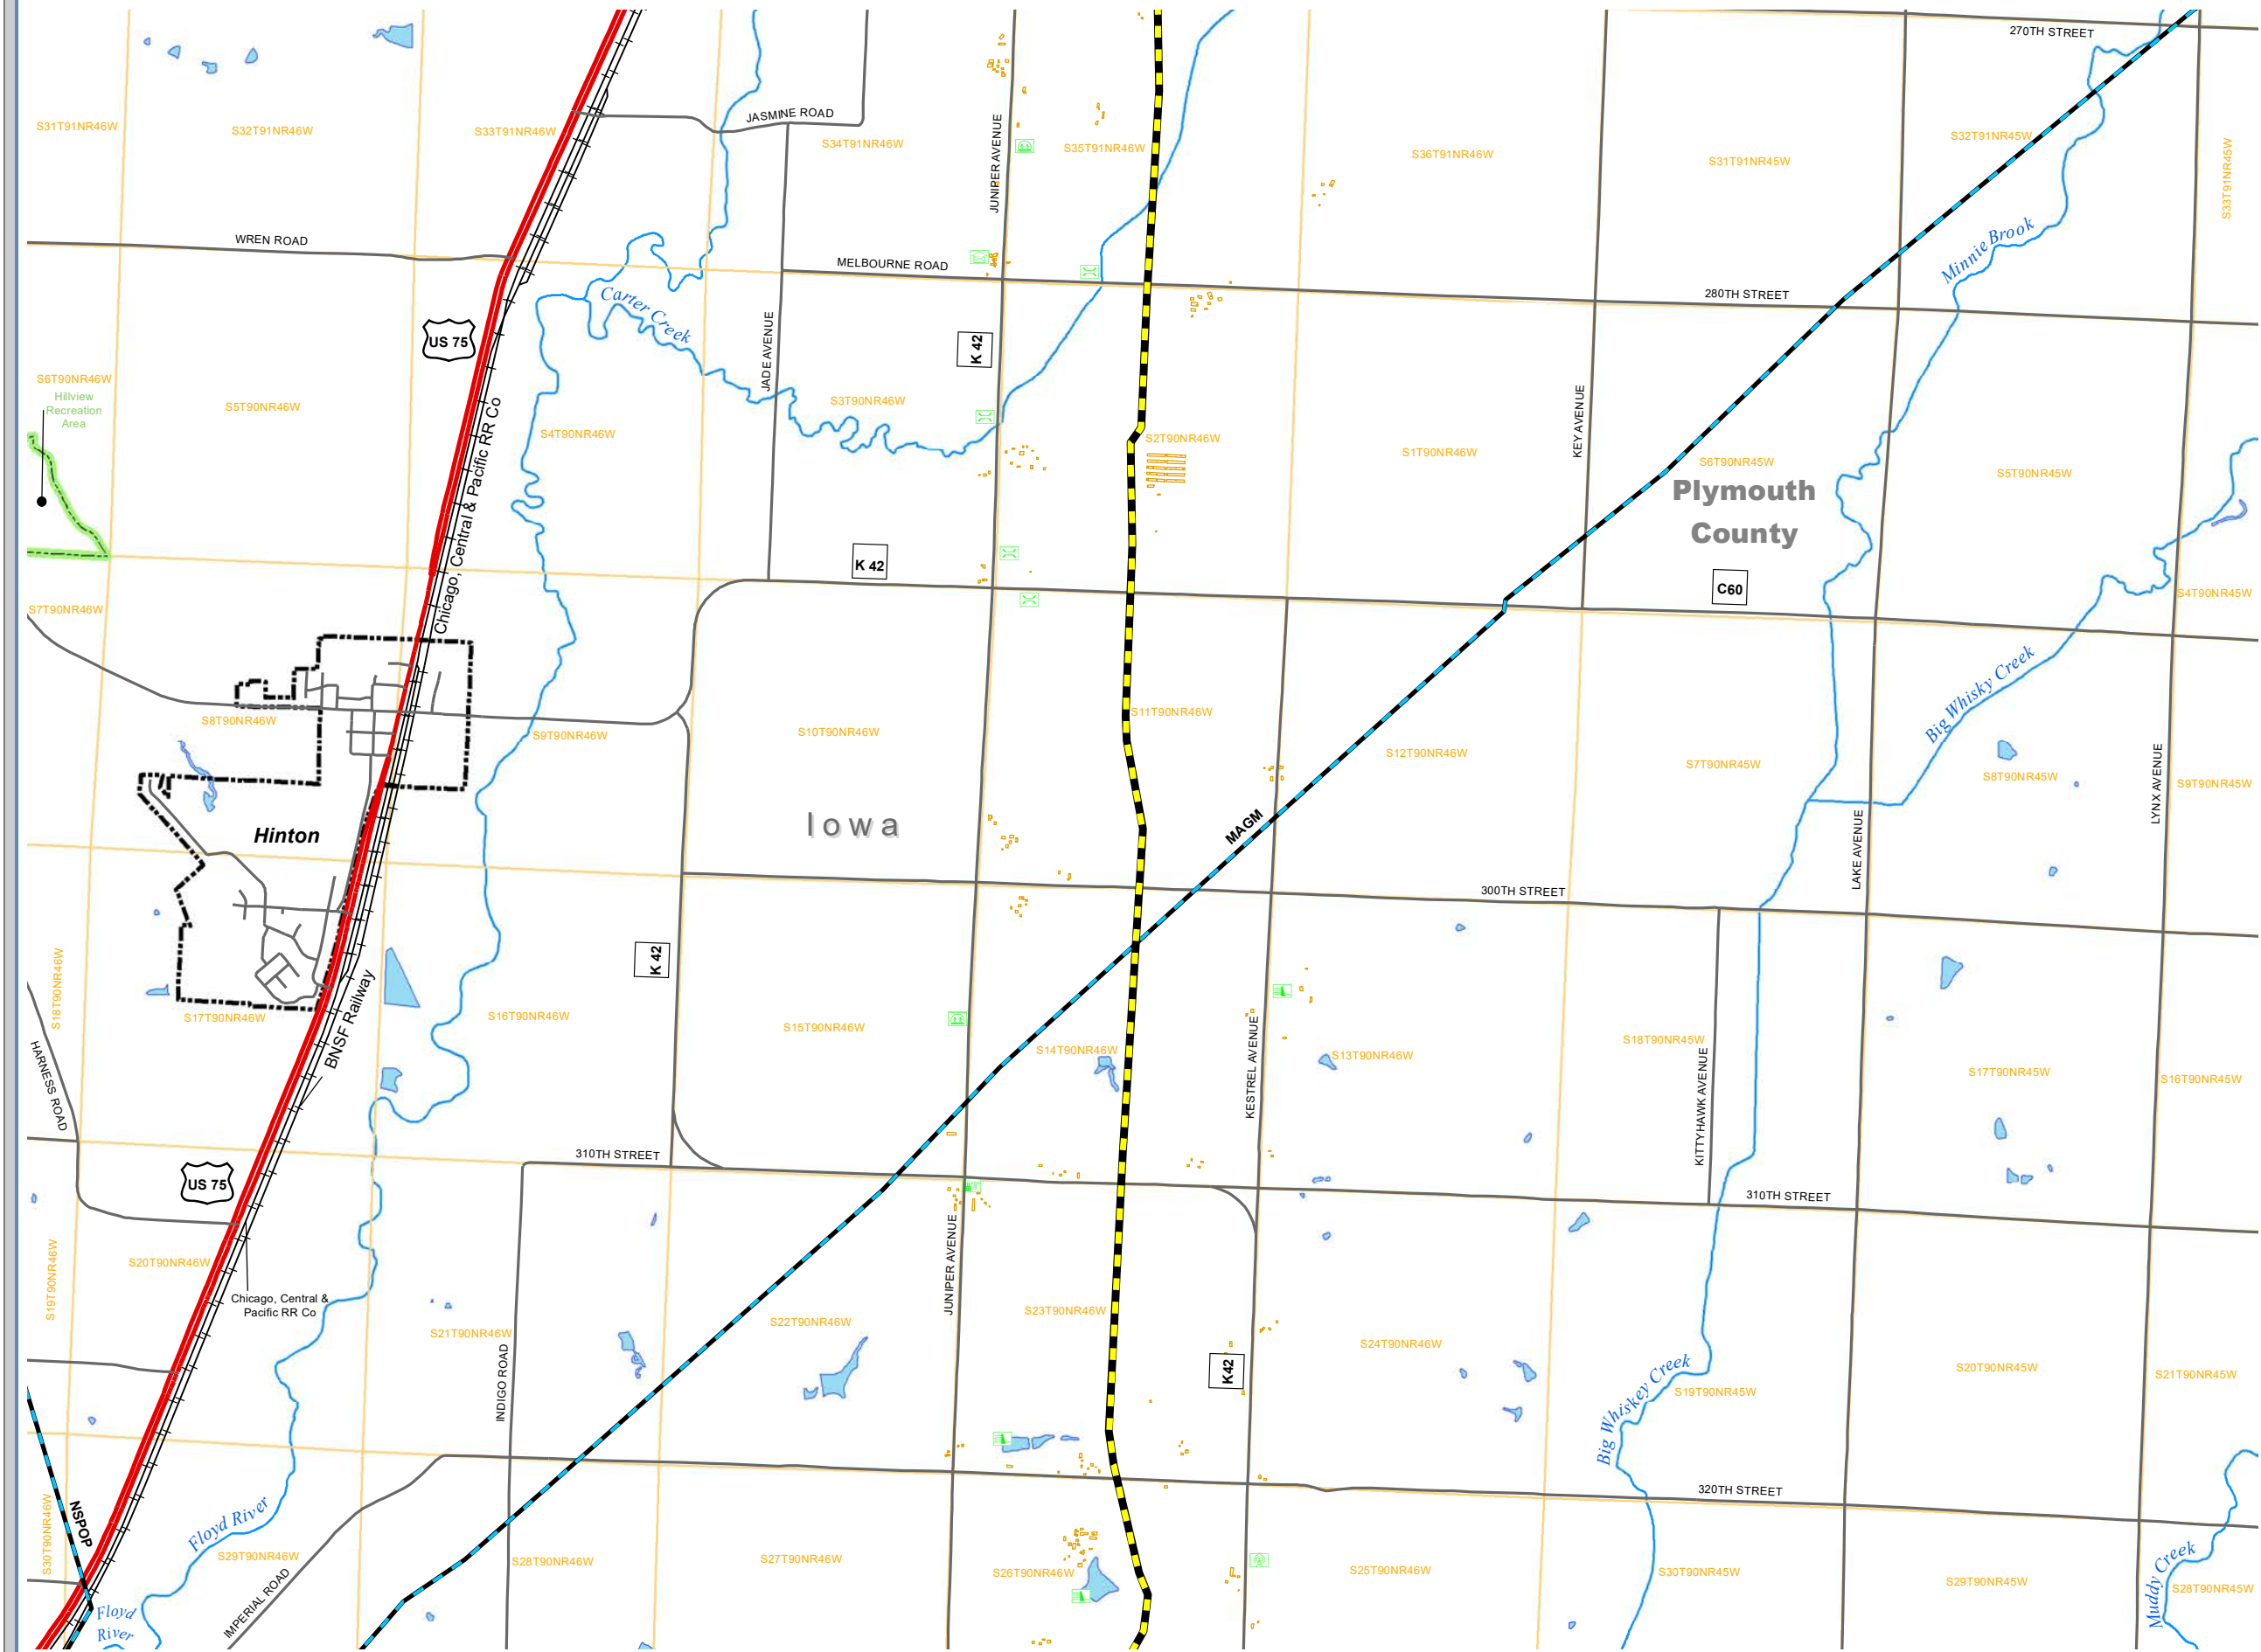

VICINITY MAP



LEGEND

- Proposed Summit Pipeline
 - Other Roadway
 - County Highway
 - Highway
 - Railroads
 - Structure Outline
 - City Limits
 - Conservation and Recreational Lands
 - Public Land Survey System
 - Counties
 - Waterway
 - Lake/Pond
 - Bridge
 - Cemetery
 - Dam
 - Post Office
 - Radio Tower
 - Utilities
- Third-party Pipeline**
- MAGM - Magellan Midstream Partners, L.P.
 - NSPOP - NuStar Pipeline Operating Partnership, L.P.

REVISIONS

Date:	2022-05-13	Revised by:	Checked by:
Date:		Revised by:	Checked by:
Date:		Revised by:	Checked by:

PREPARED BY

Summit Carbon Solutions
2321 North Loop Drive, Suite 221
Ames, Iowa 50010
United States of America
www.summitcarbonsolutions.com



SUMMIT CARBON SOLUTIONS LLC PROJECT

Figure Title:
Summit - Route Map - Plymouth County


Figure Number:
Exhibit B

Scale:
1:36,000
1 inch = 3,000 feet


Projection:
Transverse Mercator
North American 1983

Route:
Trunk Line 5
Sheet 112 of 116

Drawing Number:
1
Current Revision

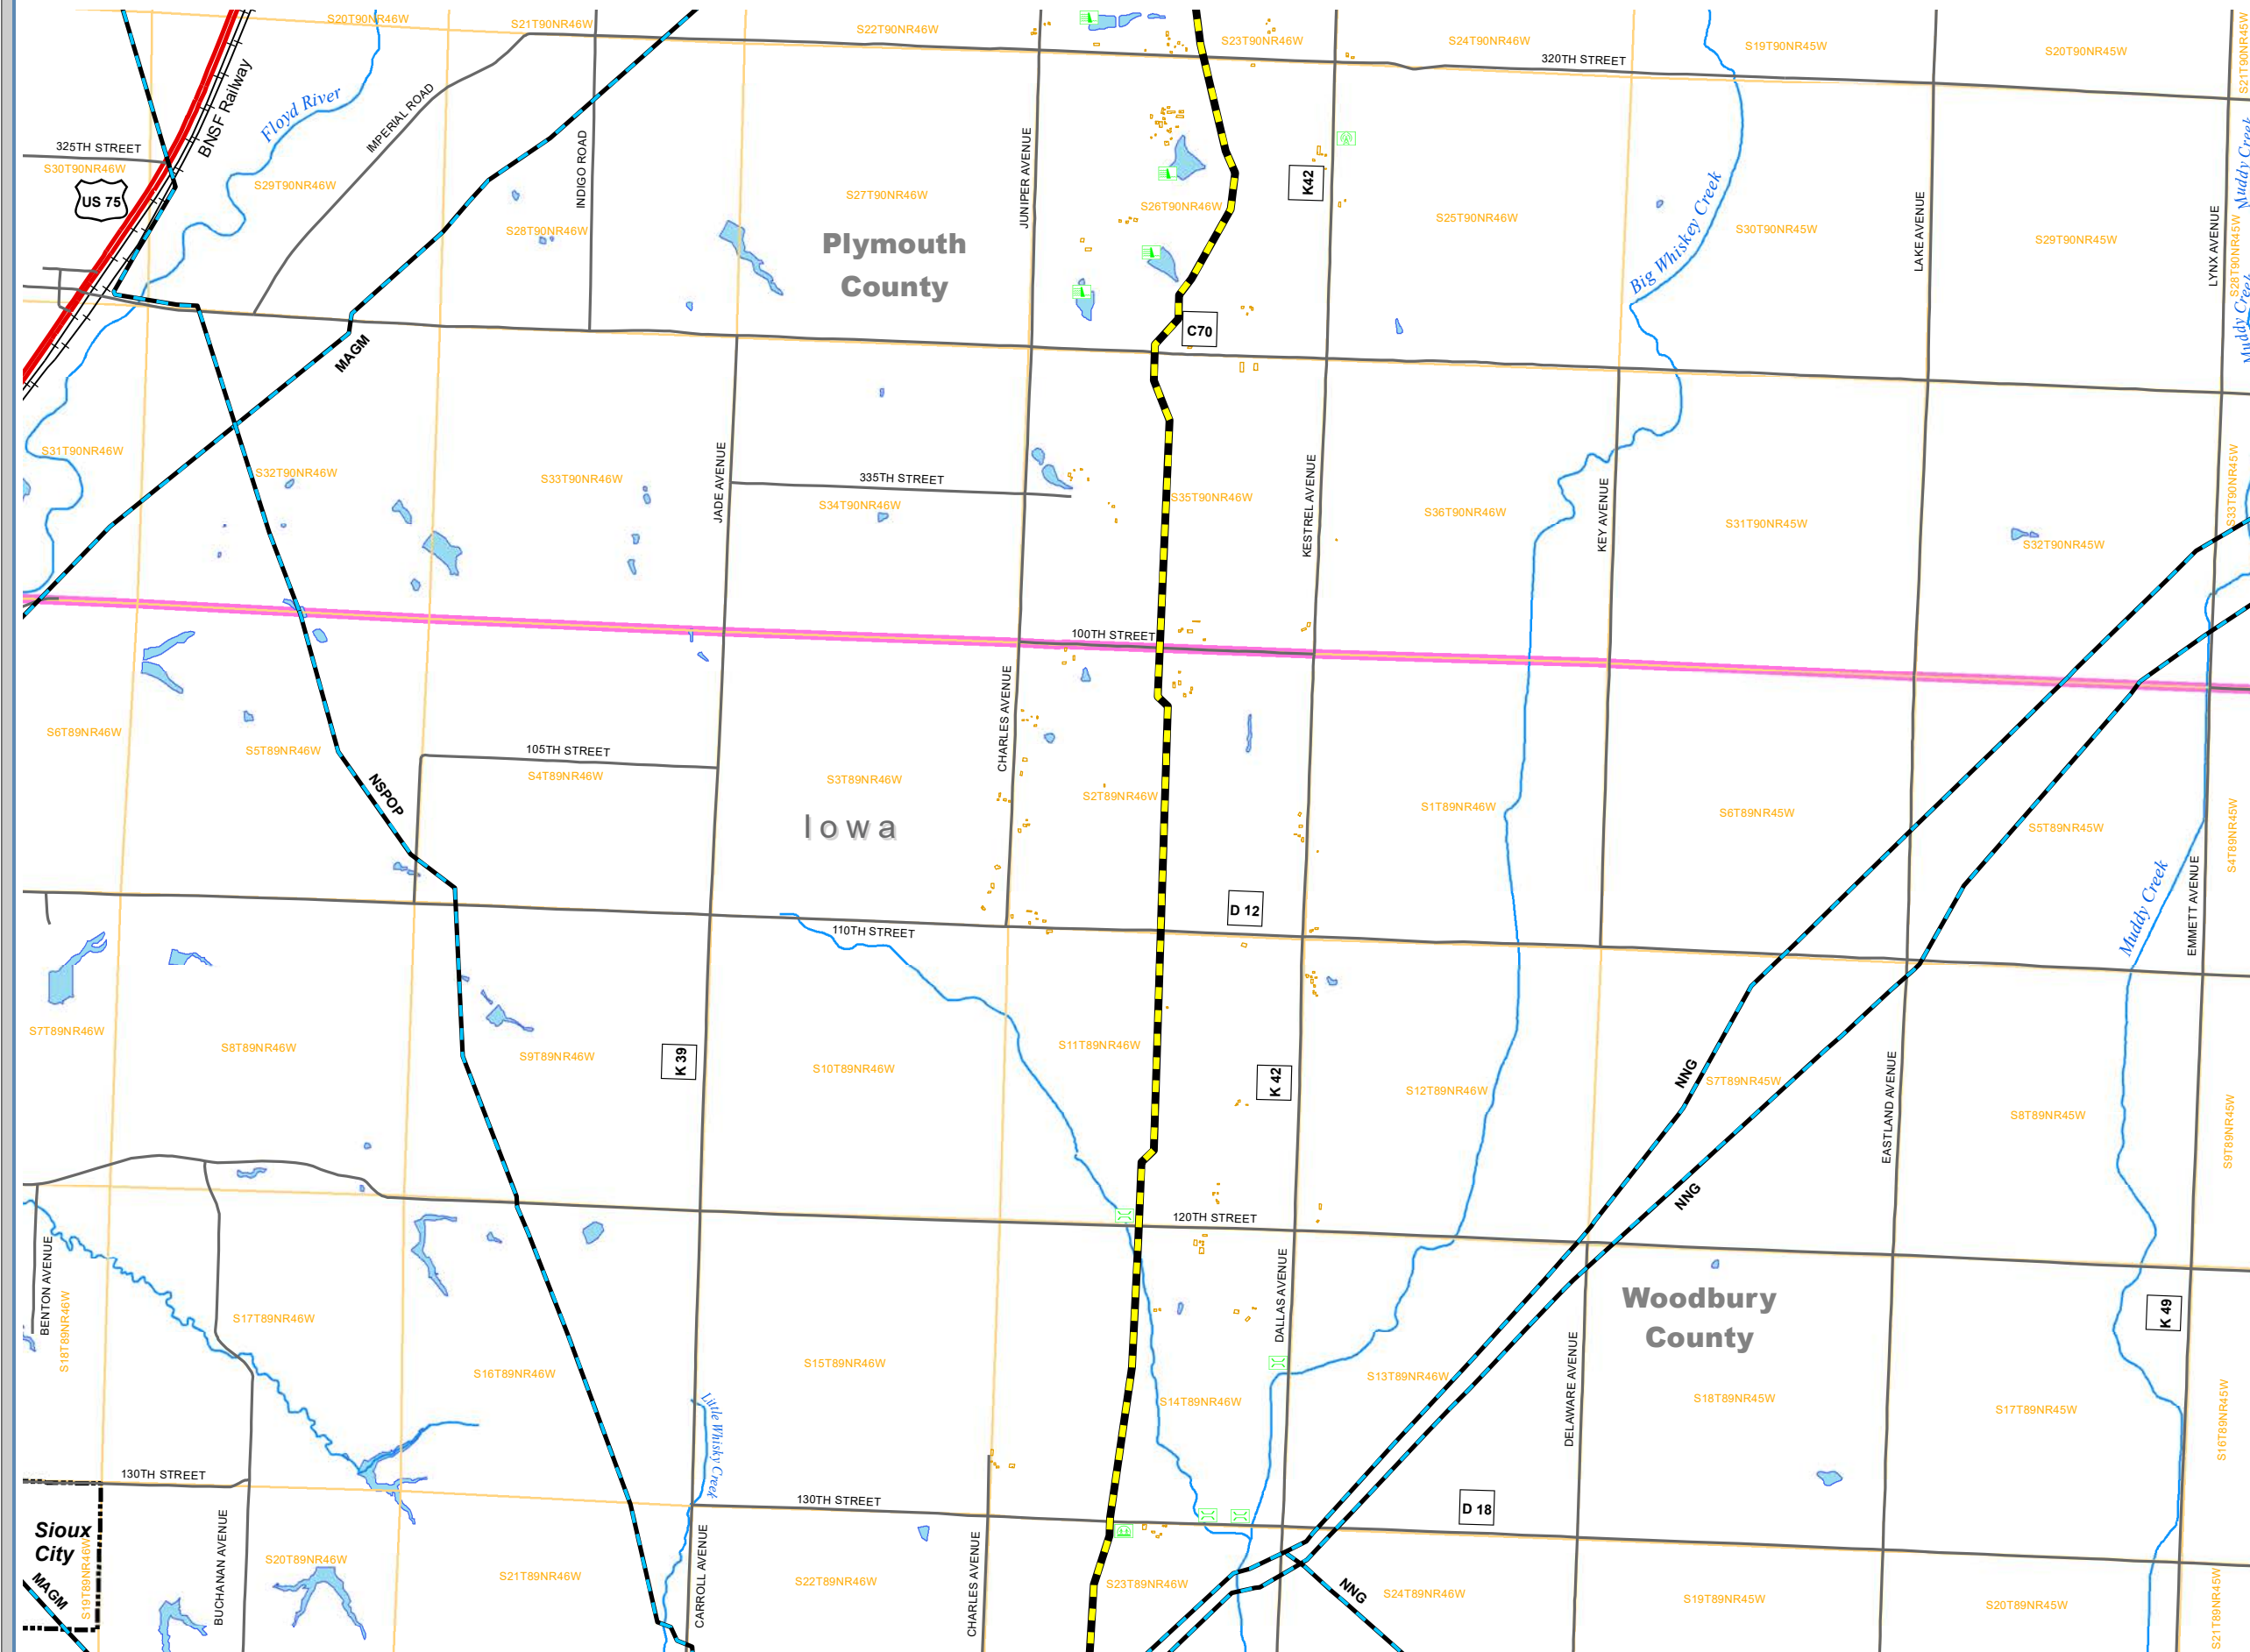

VICINITY MAP

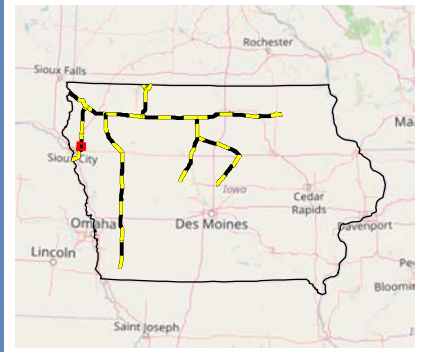

LEGEND

- | | | | |
|---|--------------------------|---|---------------------------|
|  | Proposed Summit Pipeline |  | Public Land Survey System |
|  | Other Roadway |  | Counties |
|  | County Highway |  | Waterway |
|  | Highway |  | Lake/Pond |
|  | Railroads |  | Bridge |
|  | Structure Outline |  | Cemetery |
|  | City Limits |  | Dam |
| | |  | Radio Tower |
- Third-party Pipeline**
- | | |
|---|---|
|  | MAGM - Magellan Midstream Partners, L.P. |
|  | NNG - Northern Natural Gas Company |
|  | NSPOP - NuStar Pipeline Operating Partnership, L.P. |

REVISIONS

Date: 2022-05-13 Revised by: Checked by:

Date: _____ Revised by: _____ Checked by: _____

Date: Revised by: Checked by:

PREPARED BY

Summit Carbon Solutions
2321 North Loop Drive, Suite 221
Ames, Iowa 50010
United States of America
www.summitcarbonsolutions.com



SUMMIT CARBON
SOLUTIONS

SUMMIT CARBON SOLUTIONS LLC PROJECT

Figure Title:

Summit - Route Map - Woodbury/Plymouth County

Figure Number:

Exhibit B


Scale:
1:36,000
1 inch = 3,000 feet



Projection:
Transverse Mercator
North American 1983

Route:
Trunk Line 5
Sheet 113 of 1

Drawing Number:
1
Current Revision

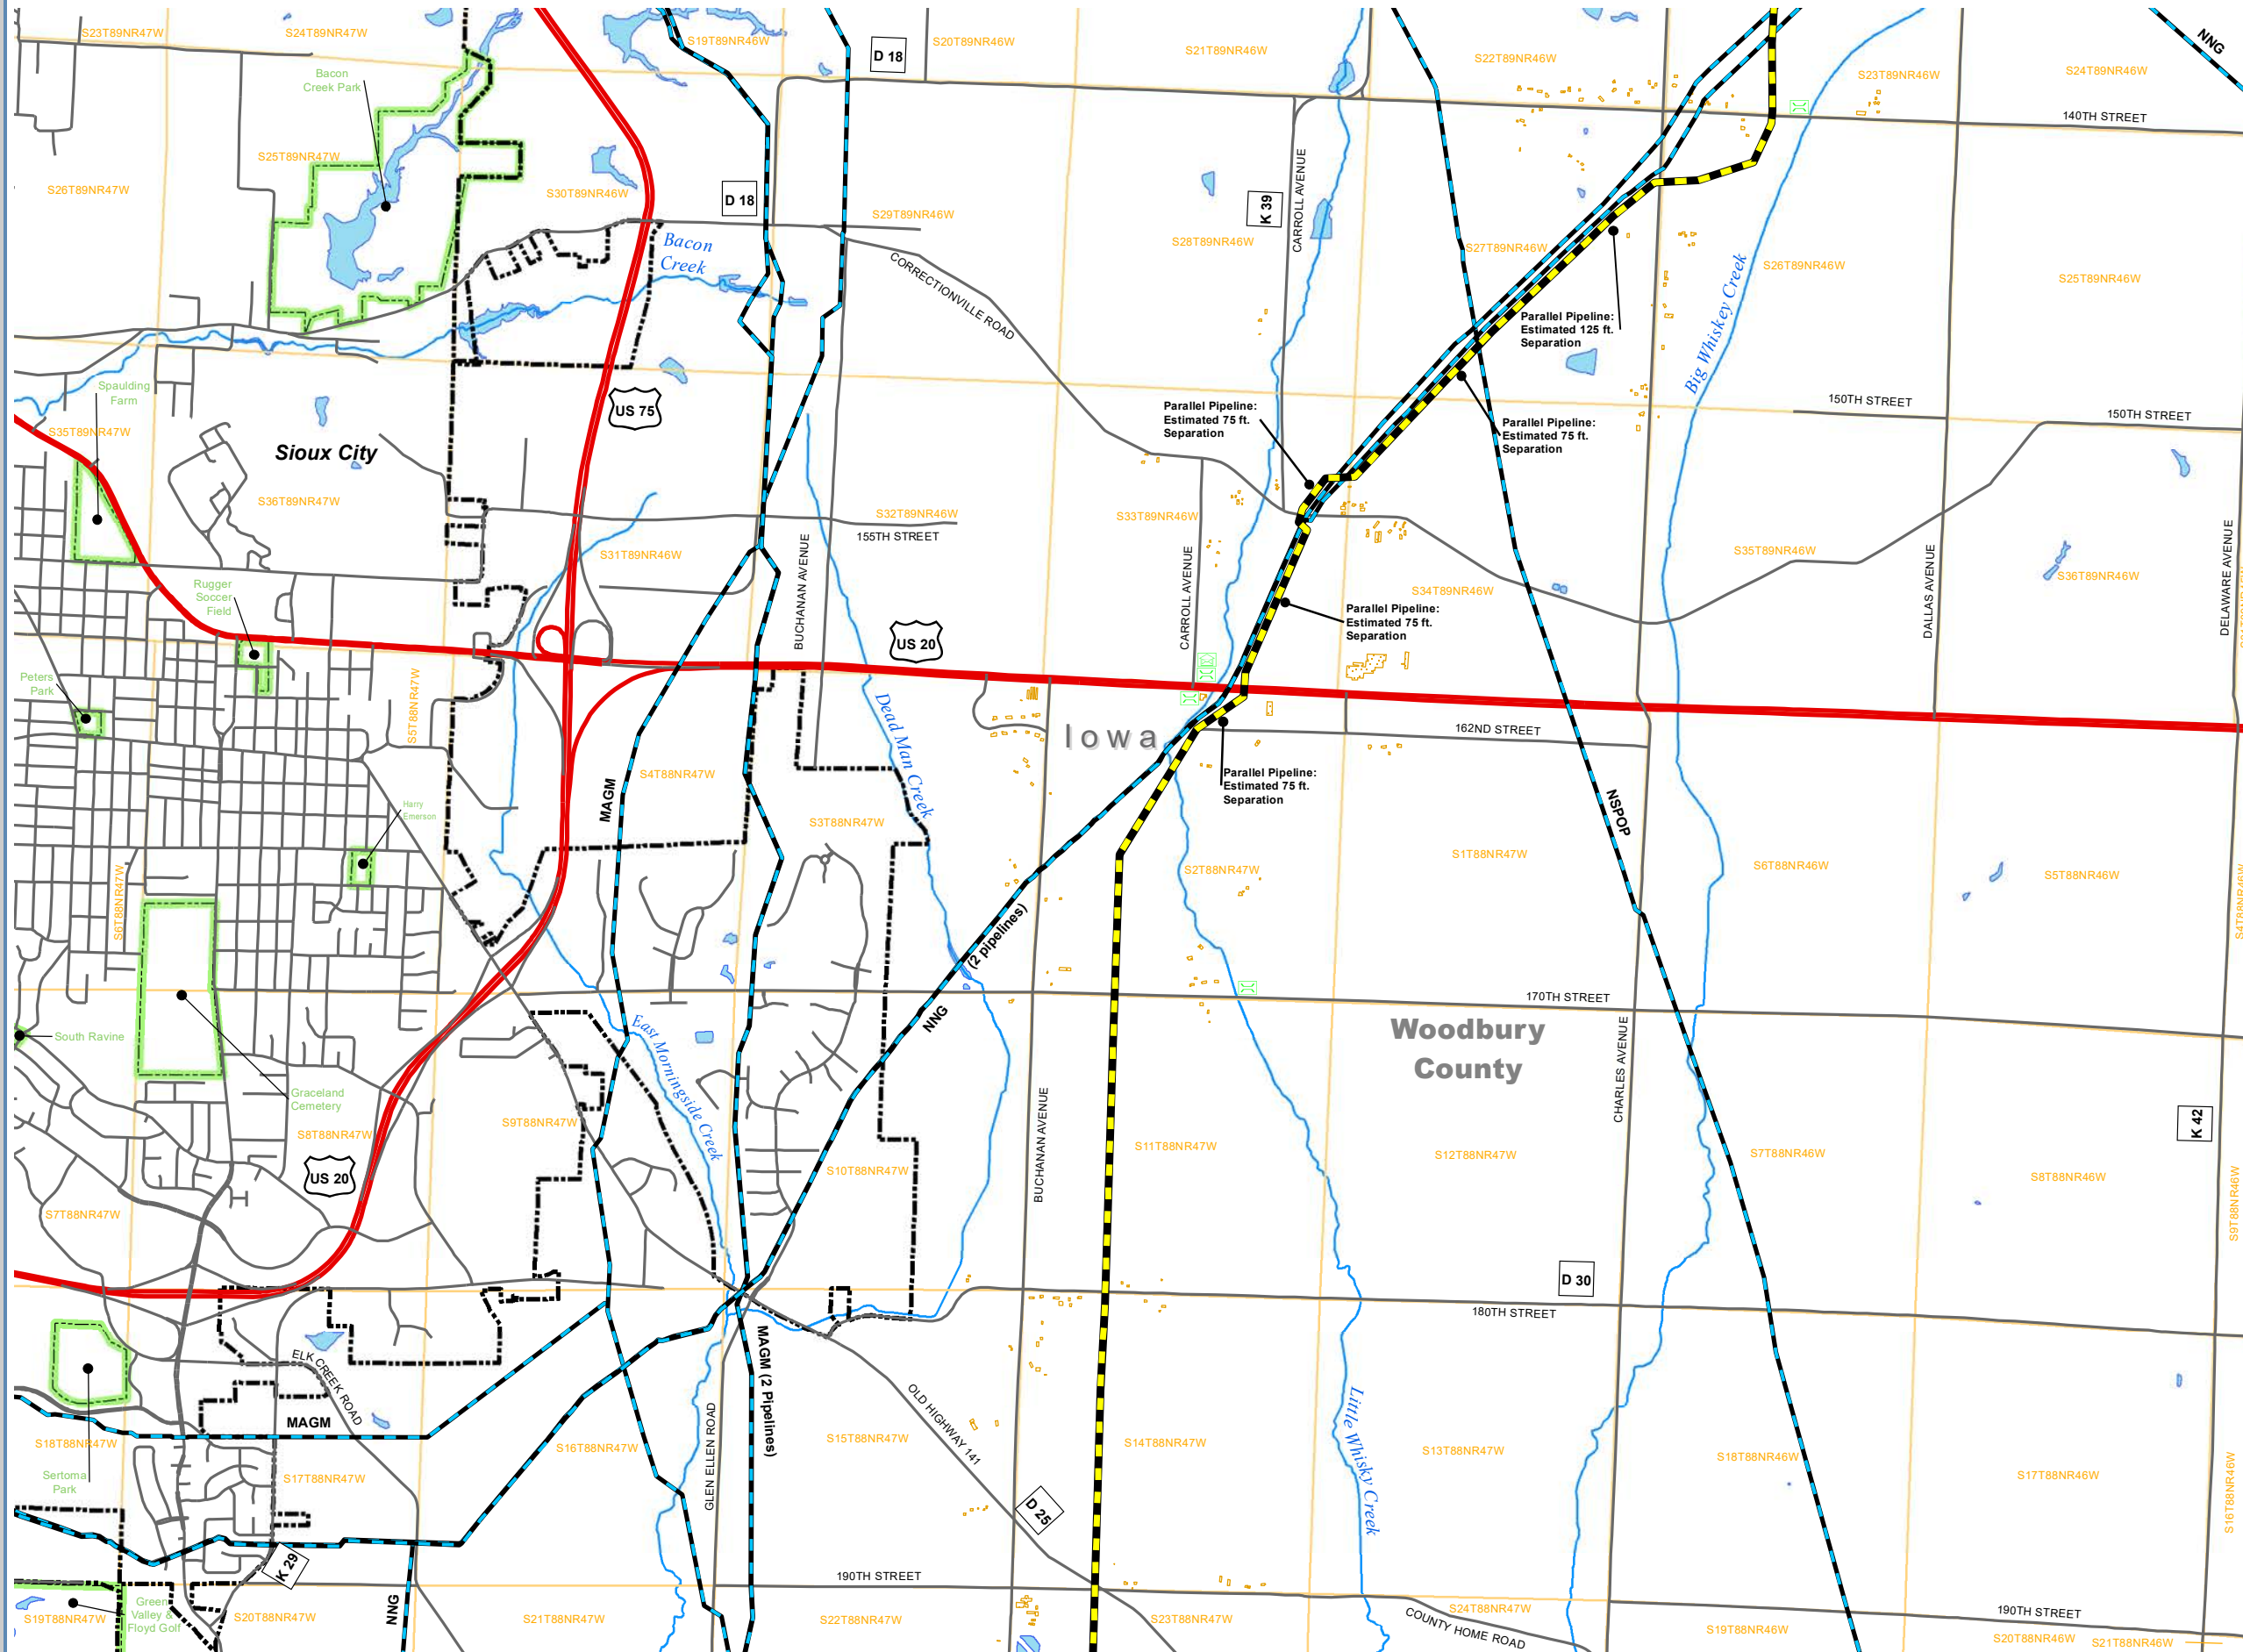

VICINITY MAP



LEGEND

- Proposed Summit Pipeline
- Other Roadway
- County Highway
- Highway
- Structure Outline
- City Limits
- Conservation and Recreational Lands
- Public Land Survey System
- Counties
- Waterway
- Lake/Pond
- Bridge
- Post Office
- Third-party Pipeline
- MAGM - Magellan Midstream Partners, L.P.
- NNG - Northern Natural Gas Company
- NSPOP - NuStar Pipeline Operating Partnership, L.P.

REVISIONS

Date: 2022-05-13 Revised by: Checked by:

Date: Revised by: Checked by:

Date: Revised by: Checked by:

PREPARED BY

Summit Carbon Solutions
2321 North Loop Drive, Suite 221
Ames, Iowa 50010
United States of America
www.summitcarbonsolutions.com



SUMMIT CARBON SOLUTIONS LLC PROJECT

Figure Title:
Summit - Route Map - Woodbury County

Figure Number:
Exhibit B


Scale:
1:36,000
1 inch = 3,000 feet




Projection:
Transverse Mercator
North American 1983

Route:
Trunk Line 5
Sheet 114 of 116

Drawing Number:
1
Current Revision

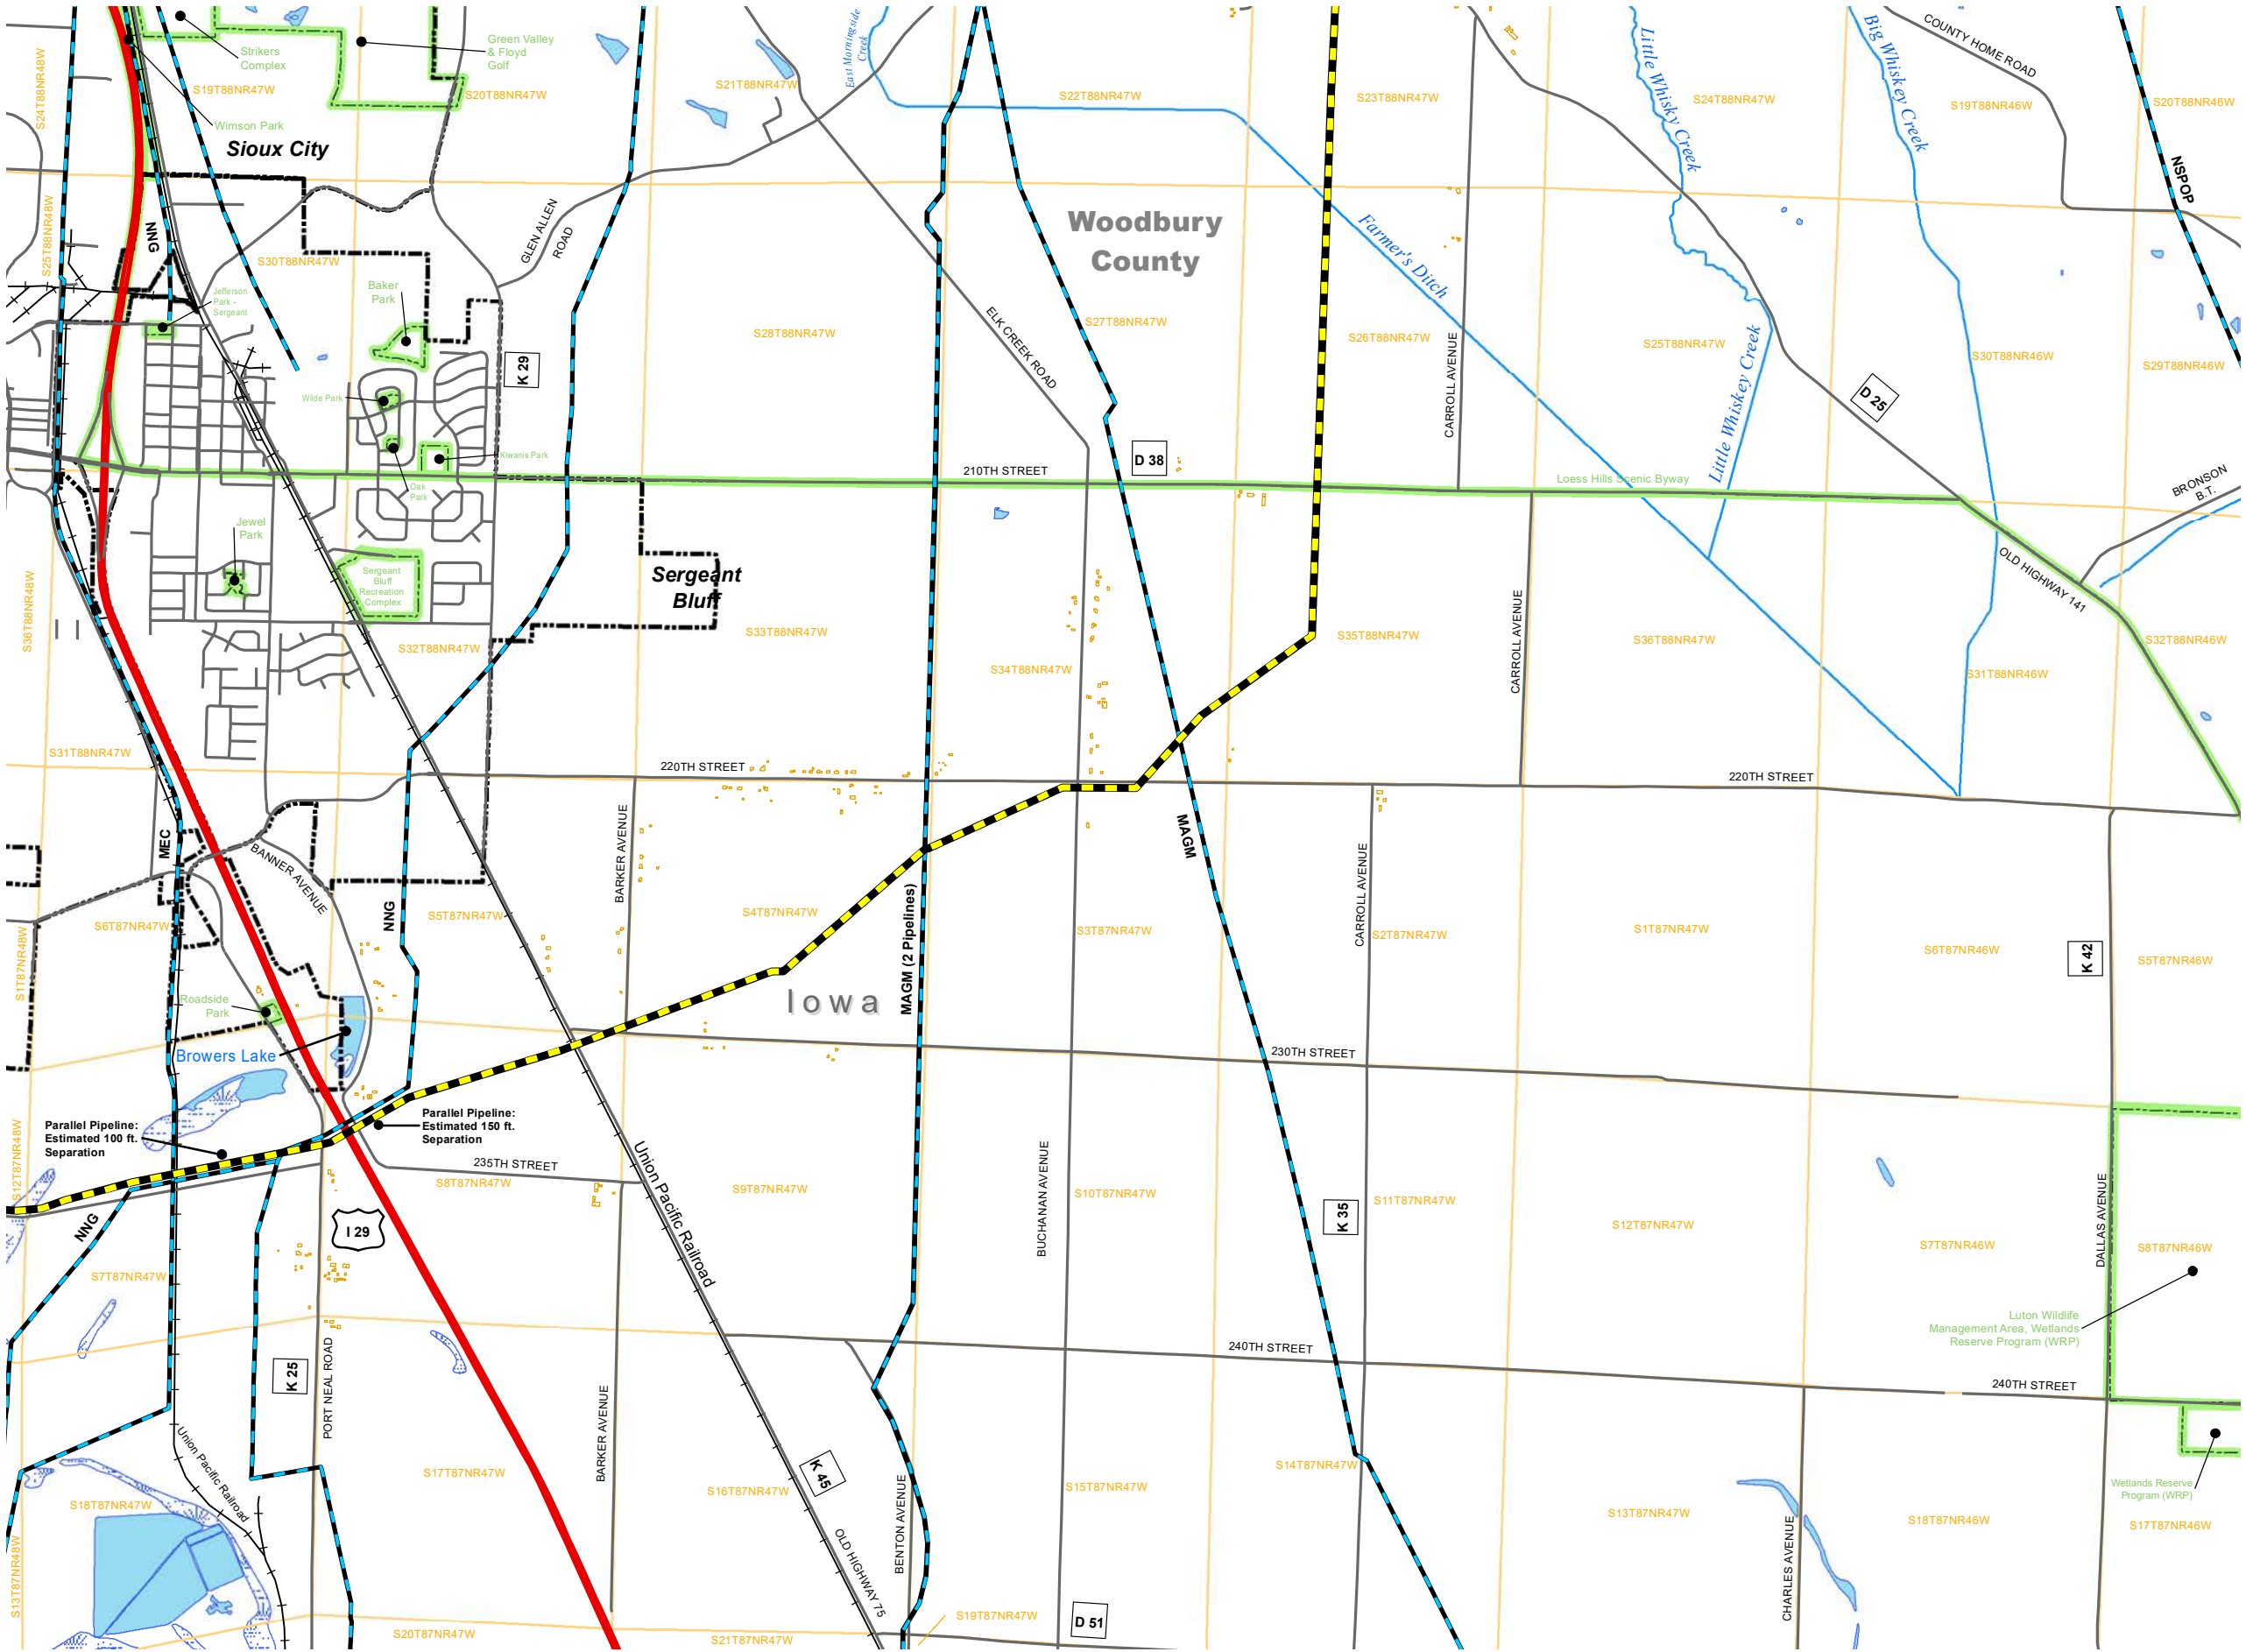

VICINITY MAP

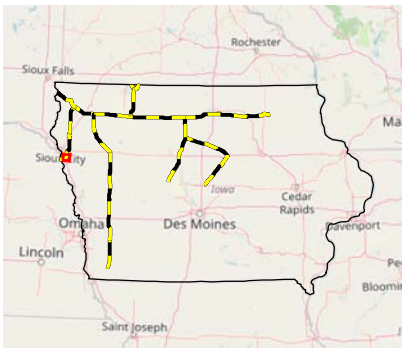

LEGEND

- Proposed Summit Pipeline
- Other Roadway
- County Highway
- Highway
- Railroads
- Structure Outline
- City Limits
- Conservation and Recreational Lands
- <all other values>
- Public Land Survey System
- Counties
- Waterway
- Lake/Pond
- Swamp/Marsh
- Third-party Pipeline
 - MAGM - Magellan Midstream Partners, L.P.
 - MEC - MidAmerican Energy Company
 - NNG - Northern Natural Gas Company
 - NSPOP - NuStar Pipeline Operating Partnership, L.P.

REVISIONS

Date:	2022-05-13	Revised by:	Checked by:
Date:		Revised by:	Checked by:
Date:		Revised by:	Checked by:

PREPARED BY

Summit Carbon Solutions
2321 North Loop Drive, Suite 221
Ames, Iowa 50010
United States of America
www.summitcarbonsolutions.com



SUMMIT CARBON SOLUTIONS

SUMMIT CARBON SOLUTIONS LLC PROJECT

Figure Title:

Summit - Route Map - Woodbury County

Figure Number:


Exhibit B

Scale:
1:36,000
1 inch = 3,000 feet


Projection:
Transverse Mercator
North American 1983

Route:
Trunk Line 5
Sheet 115 of 116

Drawing Number:
1
Current Revision

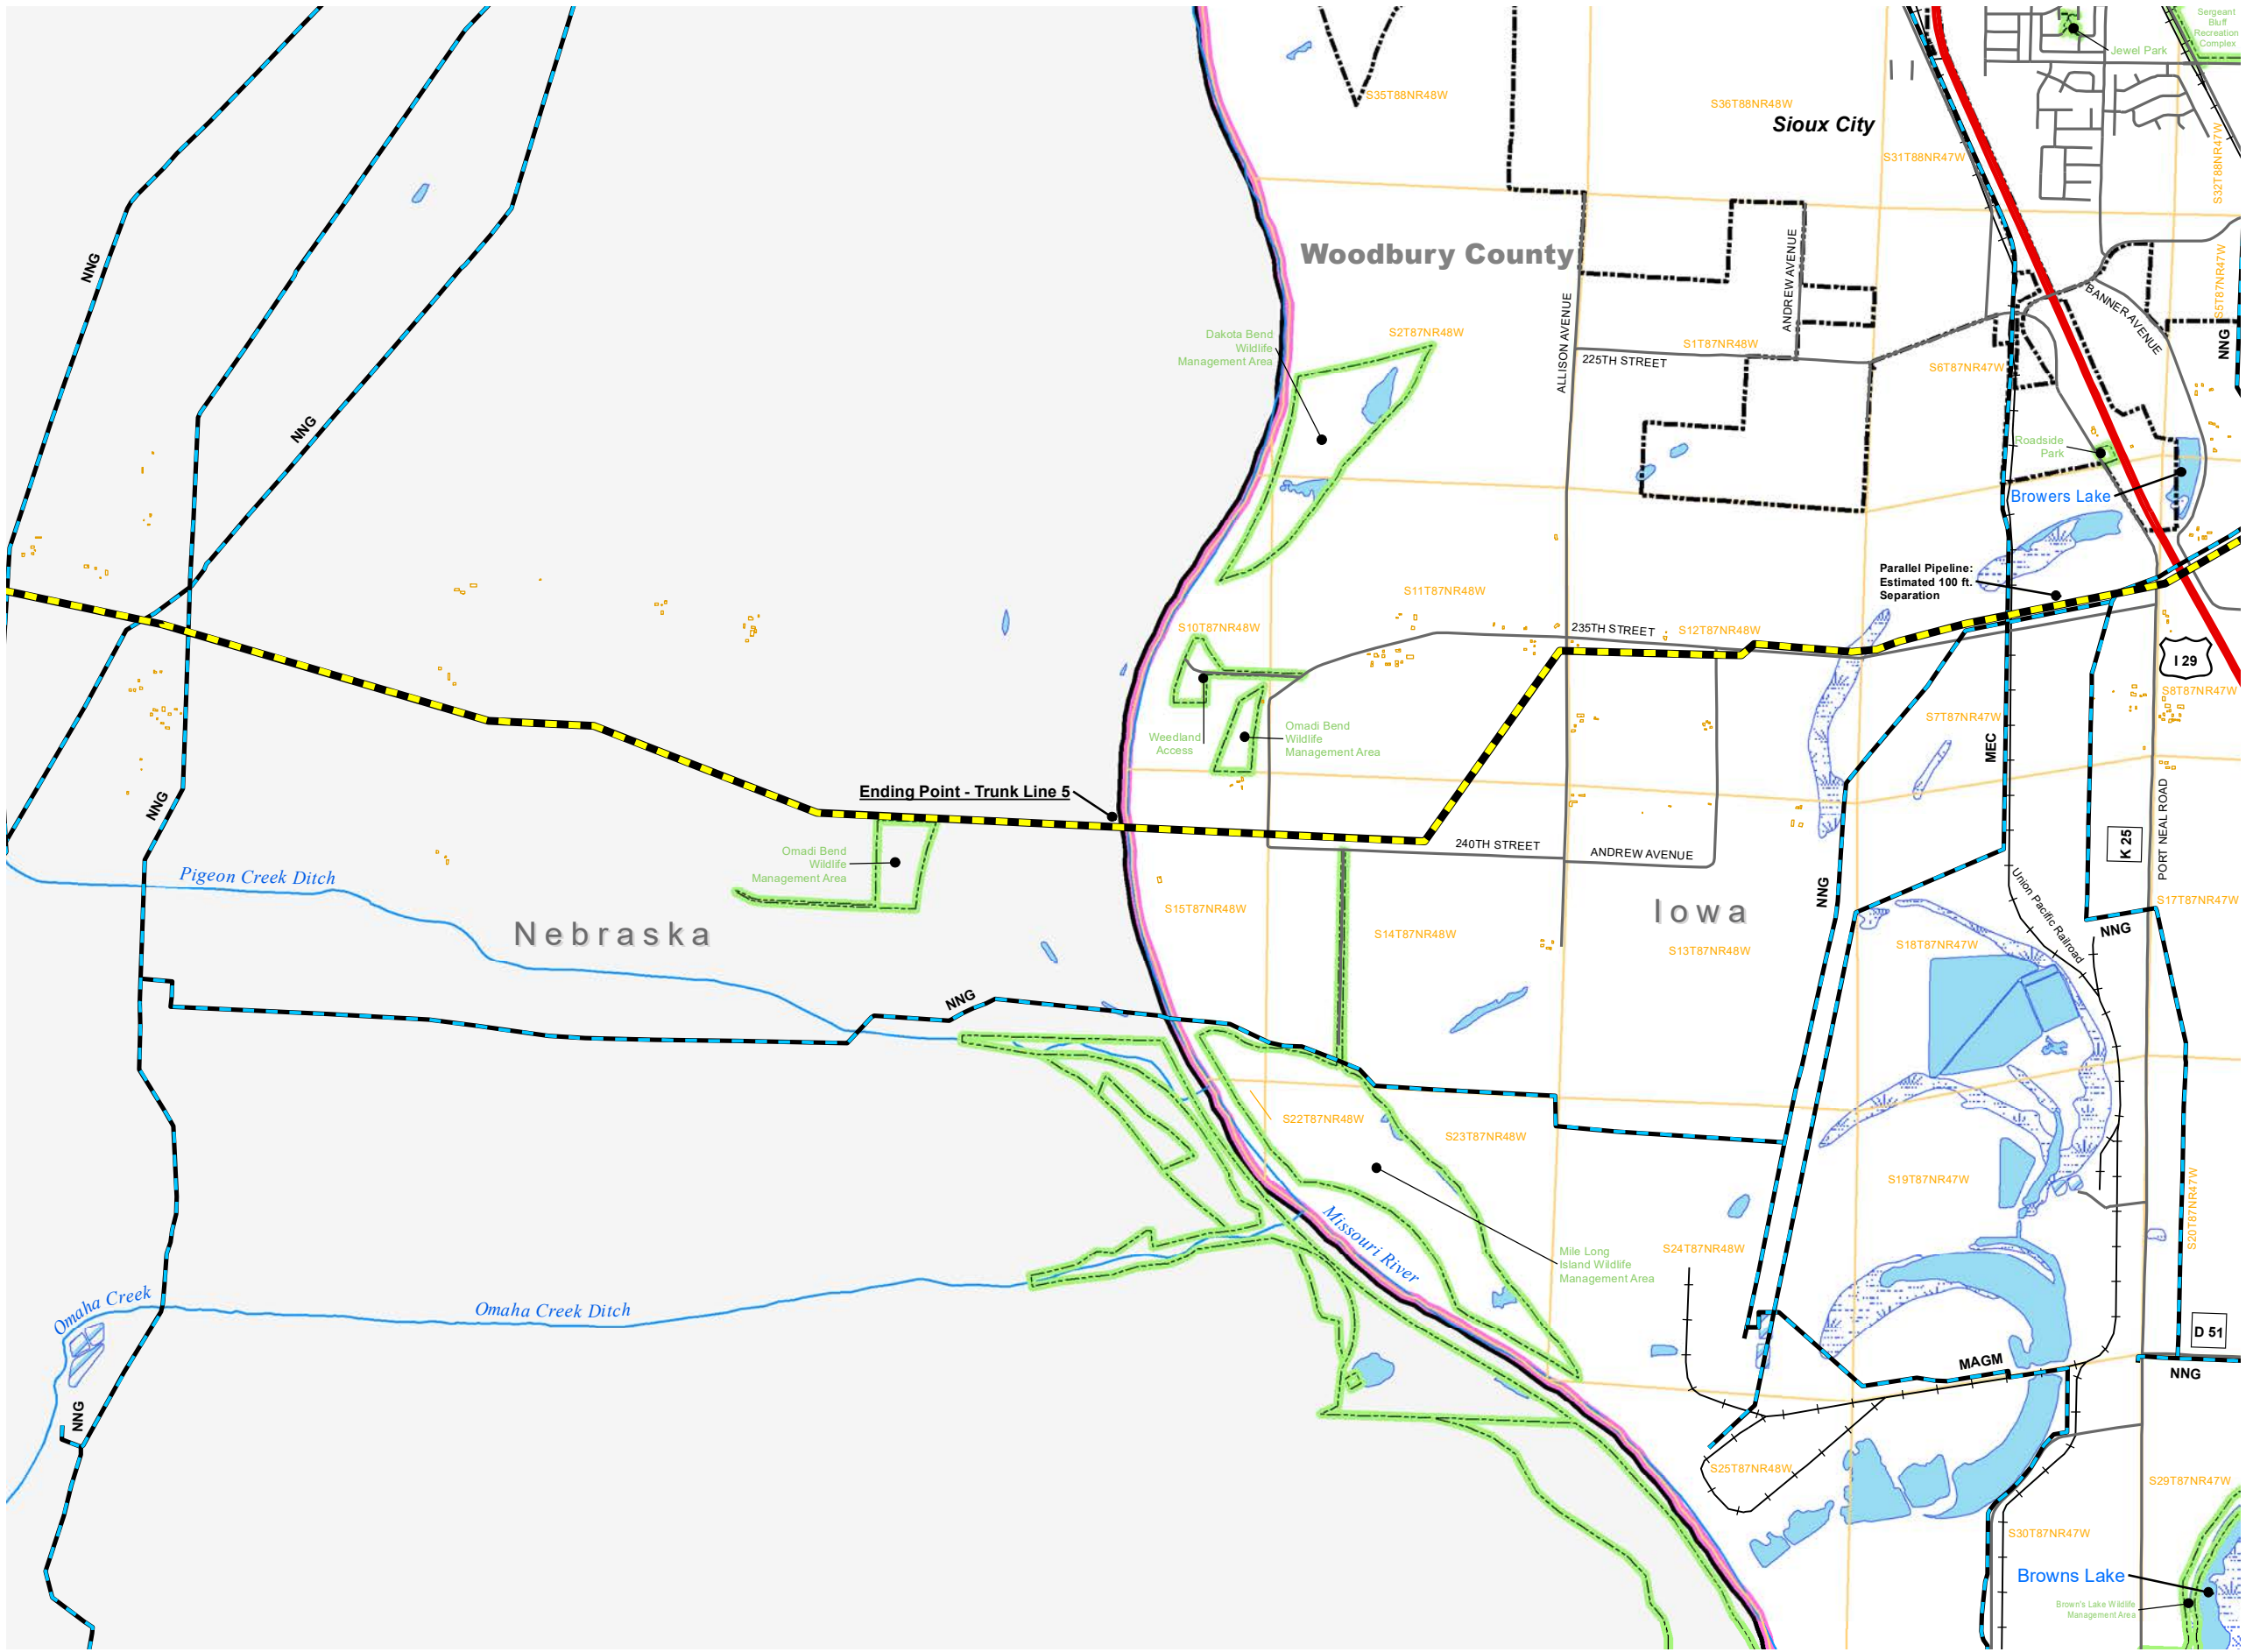

VICINITY MAP

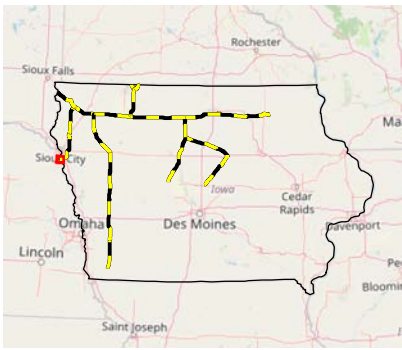

LEGEND

- Proposed Summit Pipeline
- Other Roadway
- County Highway
- Highway
- Railroads
- Structure Outline
- City Limits
- Conservation and Recreational Lands
- Public Land Survey System
- Counties
- State Boundary
- Waterway
- Lake/Pond
- Reservoir
- Swamp/Marsh
- Third-party Pipeline
 - MAGM - Magellan Midstream Partners, L.P.
 - MEC - MidAmerican Energy Company
 - NNG - Northern Natural Gas Company

REVISIONS

Date:	2022-05-13	Revised by:	Checked by:
Date:		Revised by:	Checked by:
Date:		Revised by:	Checked by:

PREPARED BY

Summit Carbon Solutions
2321 North Loop Drive, Suite 221
Ames, Iowa 50010
United States of America
www.summitcarbonsolutions.com



SUMMIT CARBON SOLUTIONS

SUMMIT CARBON SOLUTIONS LLC PROJECT

Figure Title:
Summit - Route Map - Woodbury County

Figure Number:
Exhibit B

Scale:
1:36,000
1 inch = 3,000 feet

Route:
Trunk Line 5
Sheet 116 of 116

Projection:
Transverse Mercator
North American 1983

Drawing Number:
1
Current Revision