
REVISED EXHIBIT B

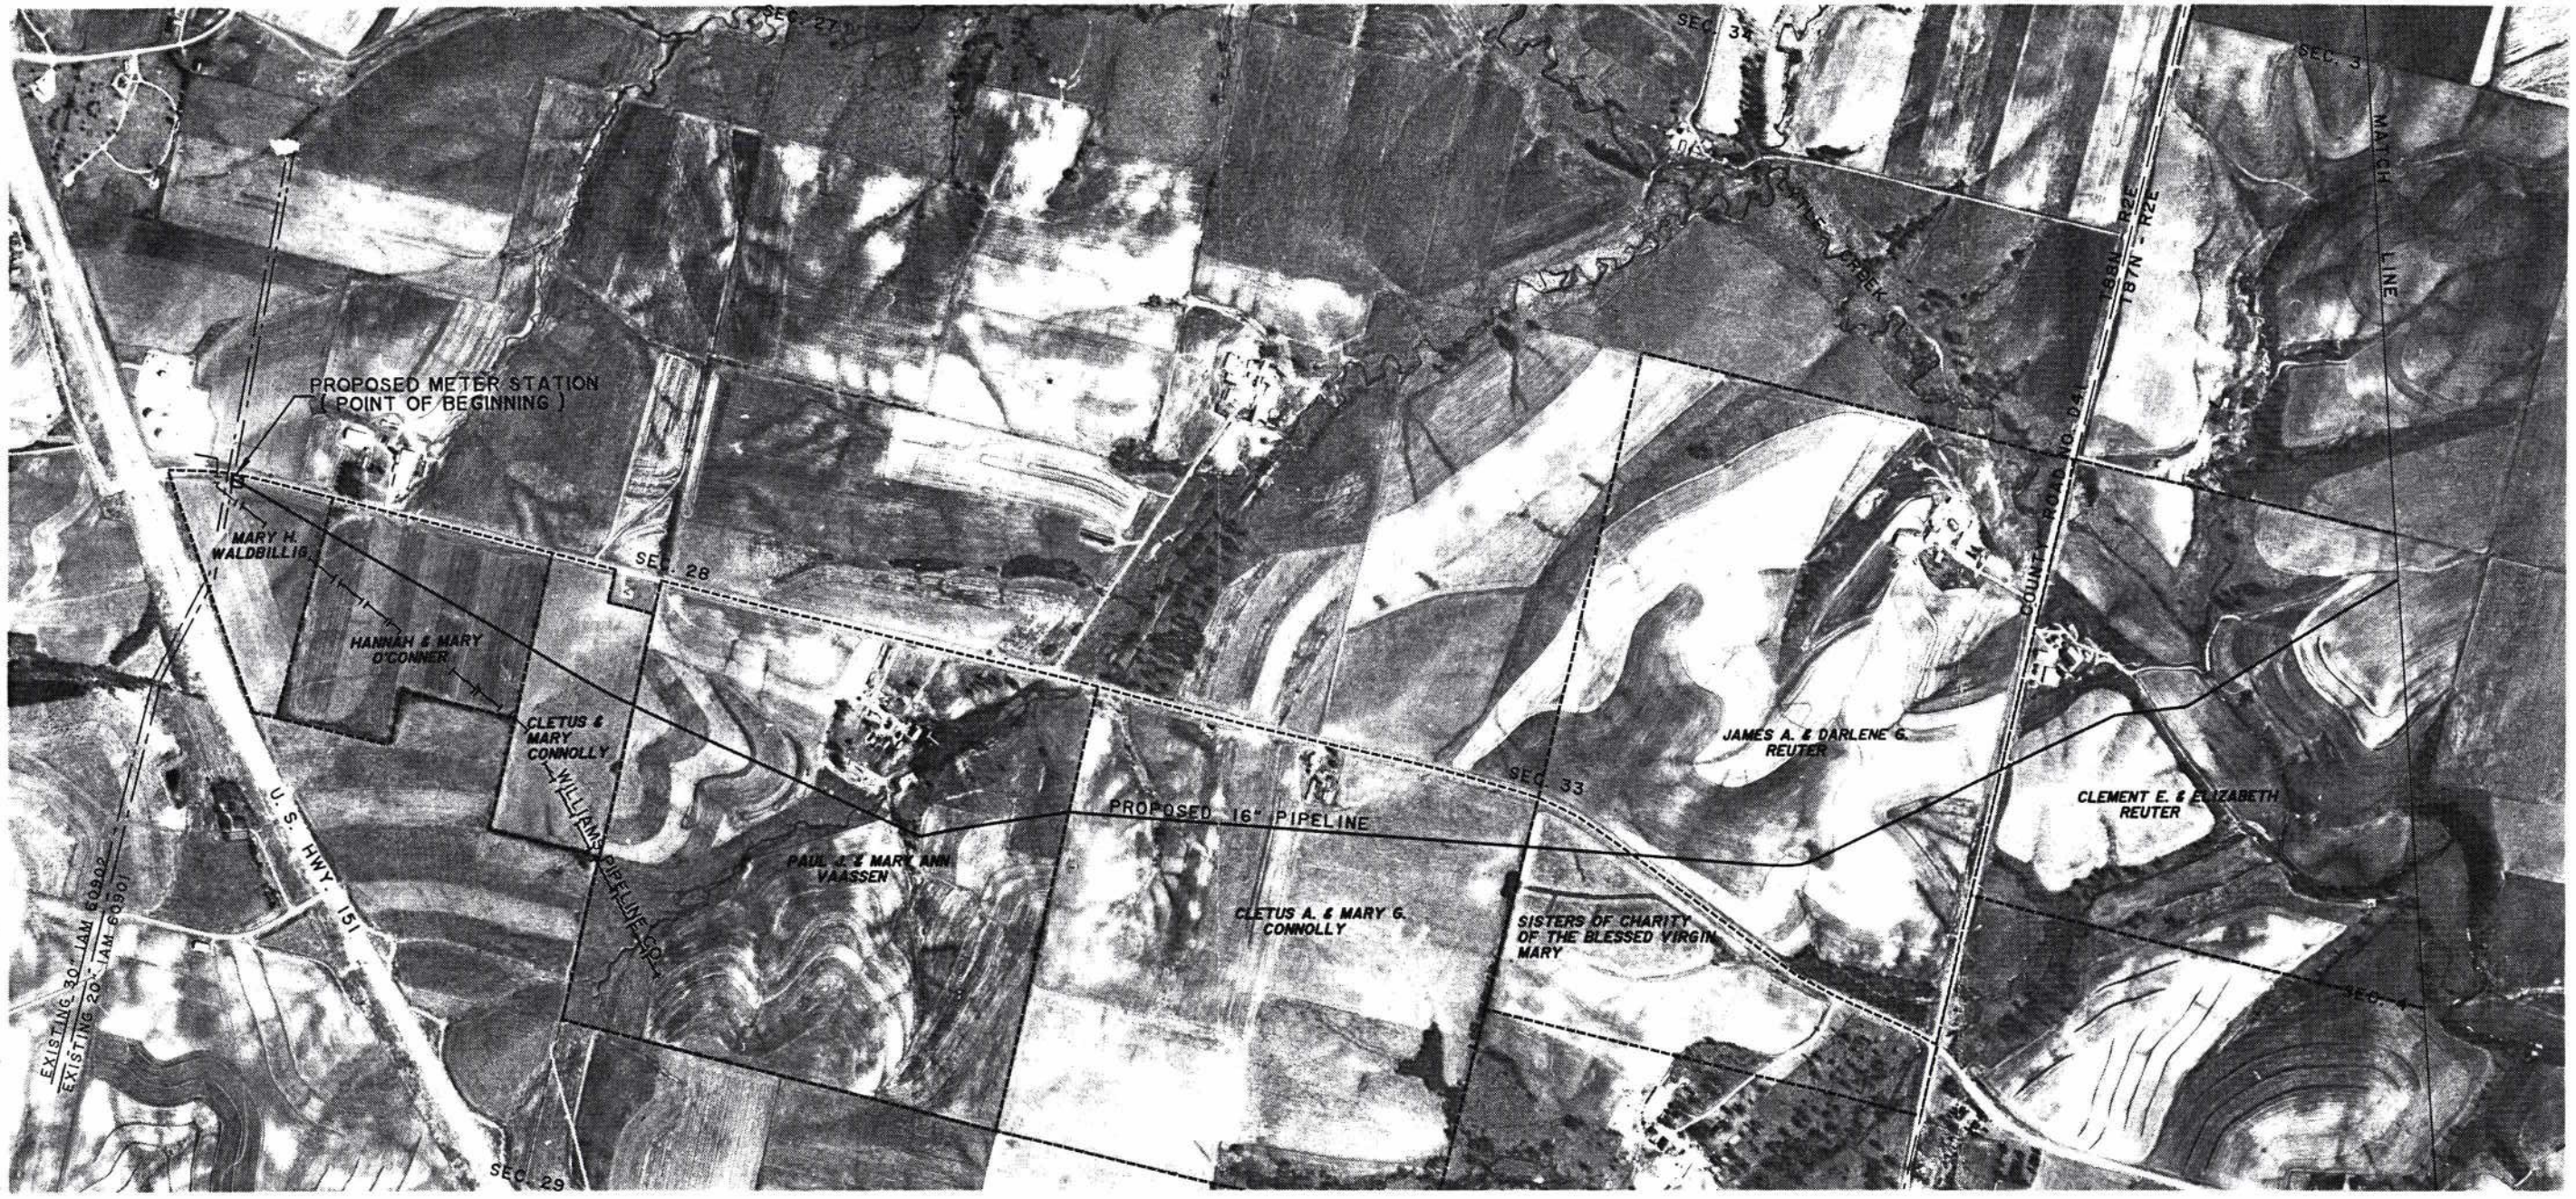

SCALE: 1" = 1000'

EXHIBIT "B"

DUBUQUE COUNTY, IOWA

DATE	REVISION	BY	CKD	JOB


DATE	REVISION	BY	CKD	JOB

DRAWN ____ CHECKED ____ JOB NO. ____ APPR. ____
DATE ____ DATE ____ SCALE NOTED DATE ____

IOWA-ILLINOIS GAS AND ELECTRIC COMPANY
DAVENPORT, IOWA

16" QUAD CITIES PIPELINE

DWG. No. ____ SH. 1

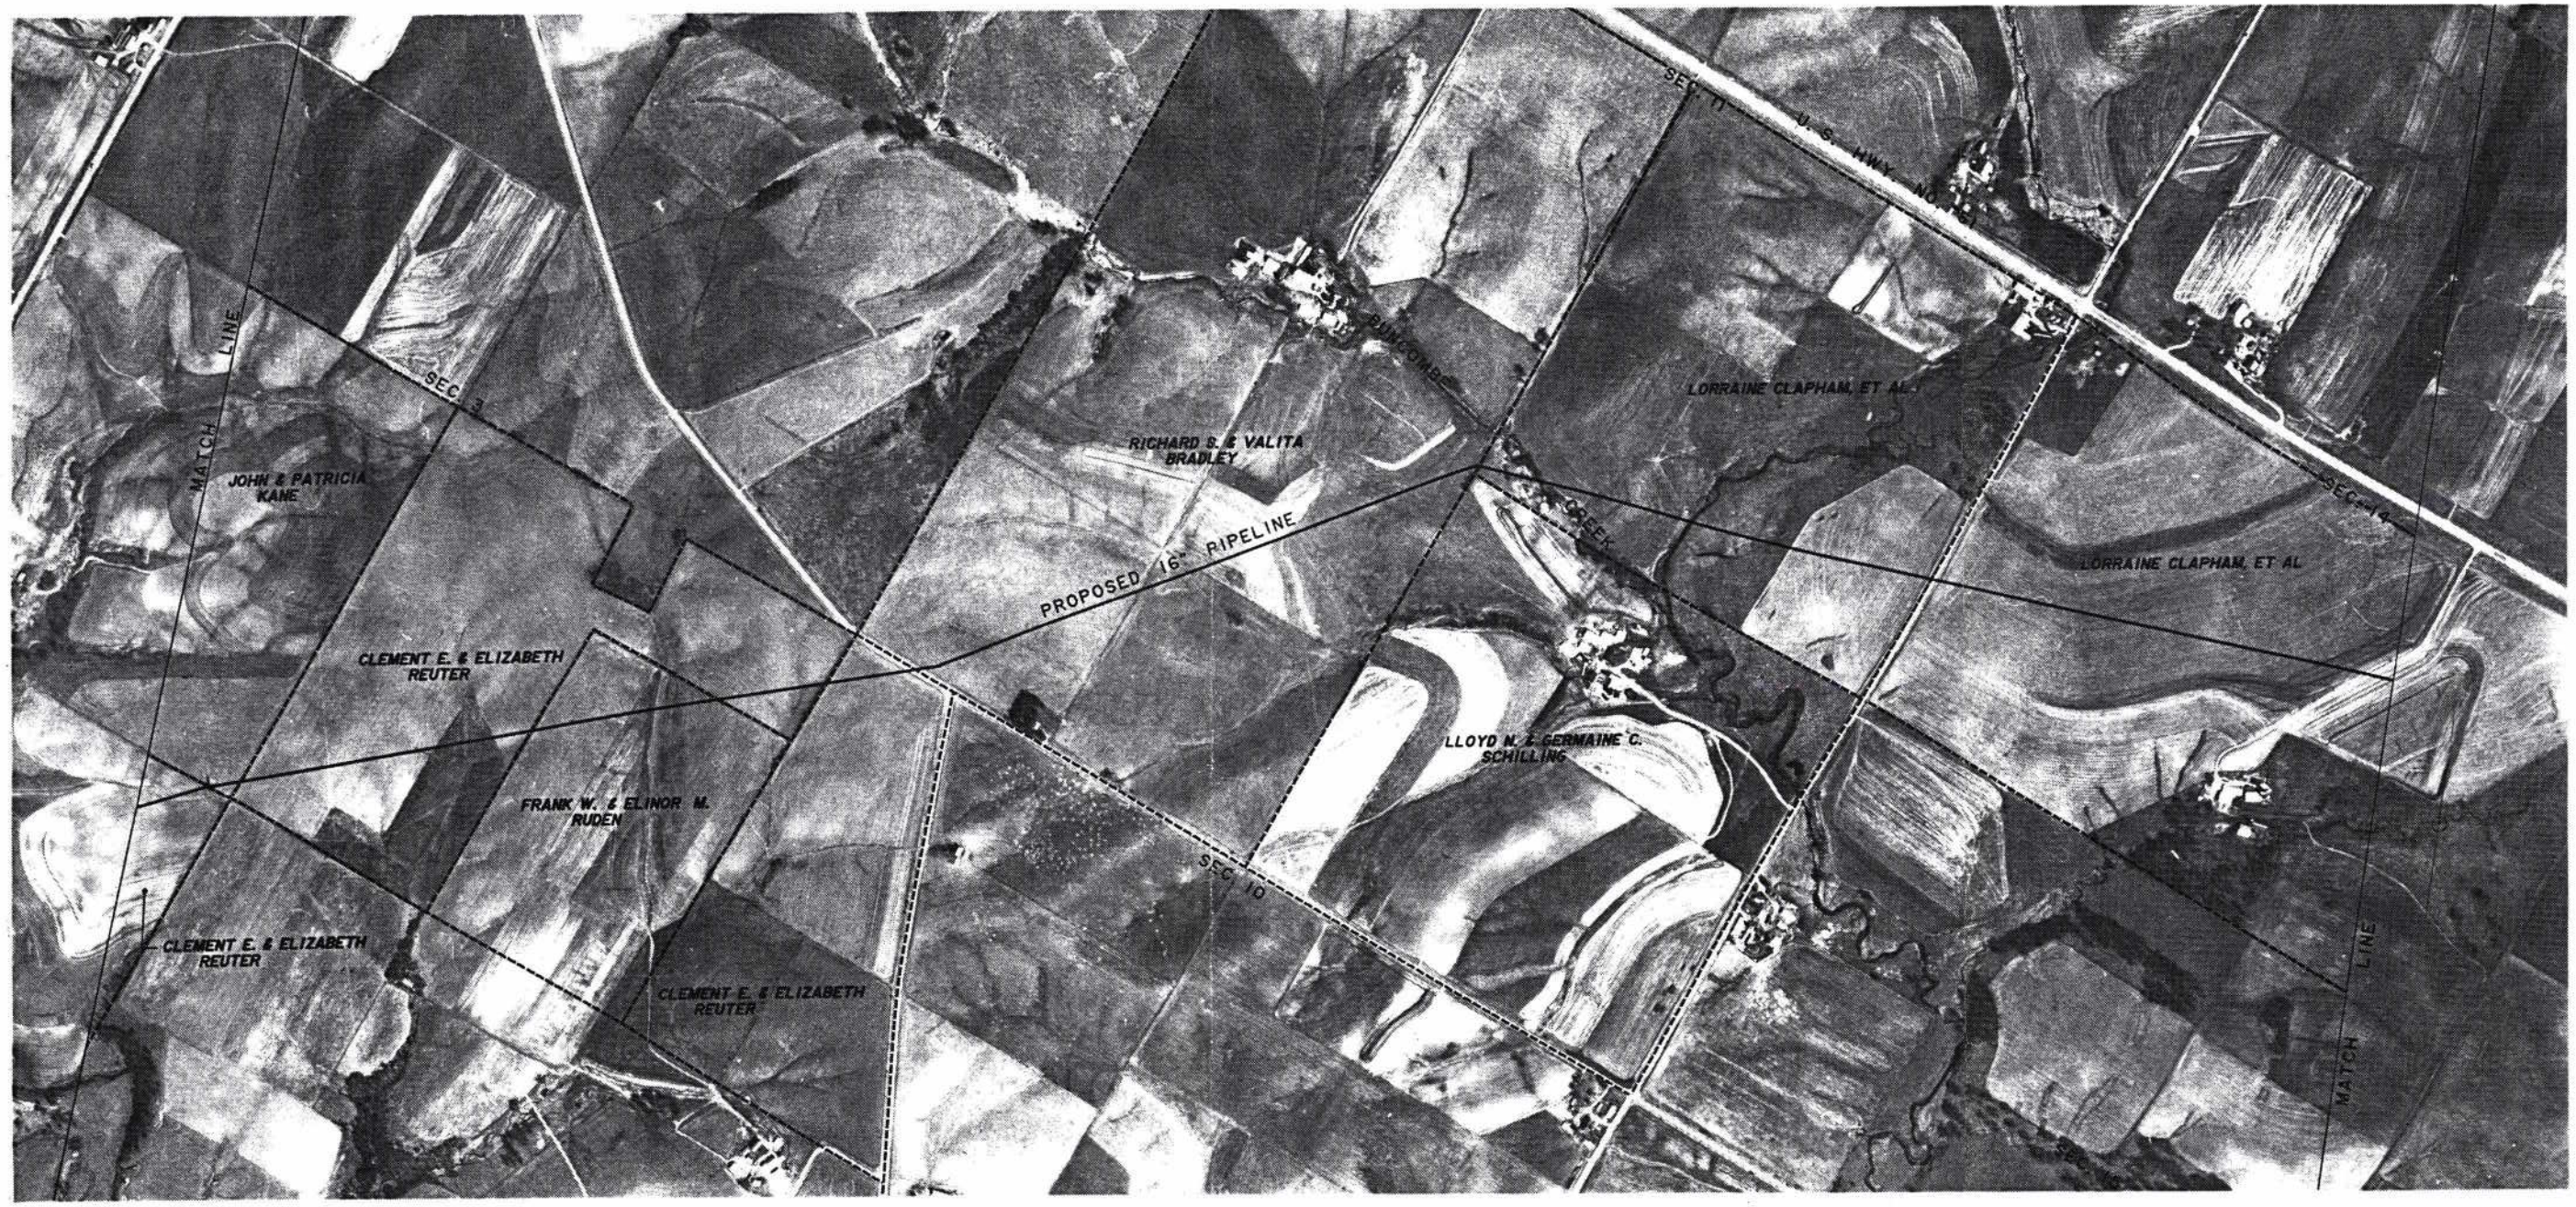

T87N - R2E

SCALE: 1" = 1000'

EXHIBIT "B"

DUBUQUE COUNTY, IOWA

DATE	REVISION	BY	CKD	JOB


DATE	REVISION	BY	CKD	JOB

DRAWN ____ CHECKED ____ JOB NO. ____ APPR. ____
DATE ____ DATE ____ SCALE NOTED DATE ____

IOWA-ILLINOIS GAS AND ELECTRIC COMPANY
DAVENPORT, IOWA

16" QUAD CITIES PIPELINE

DWG. No. ____ SH. 2

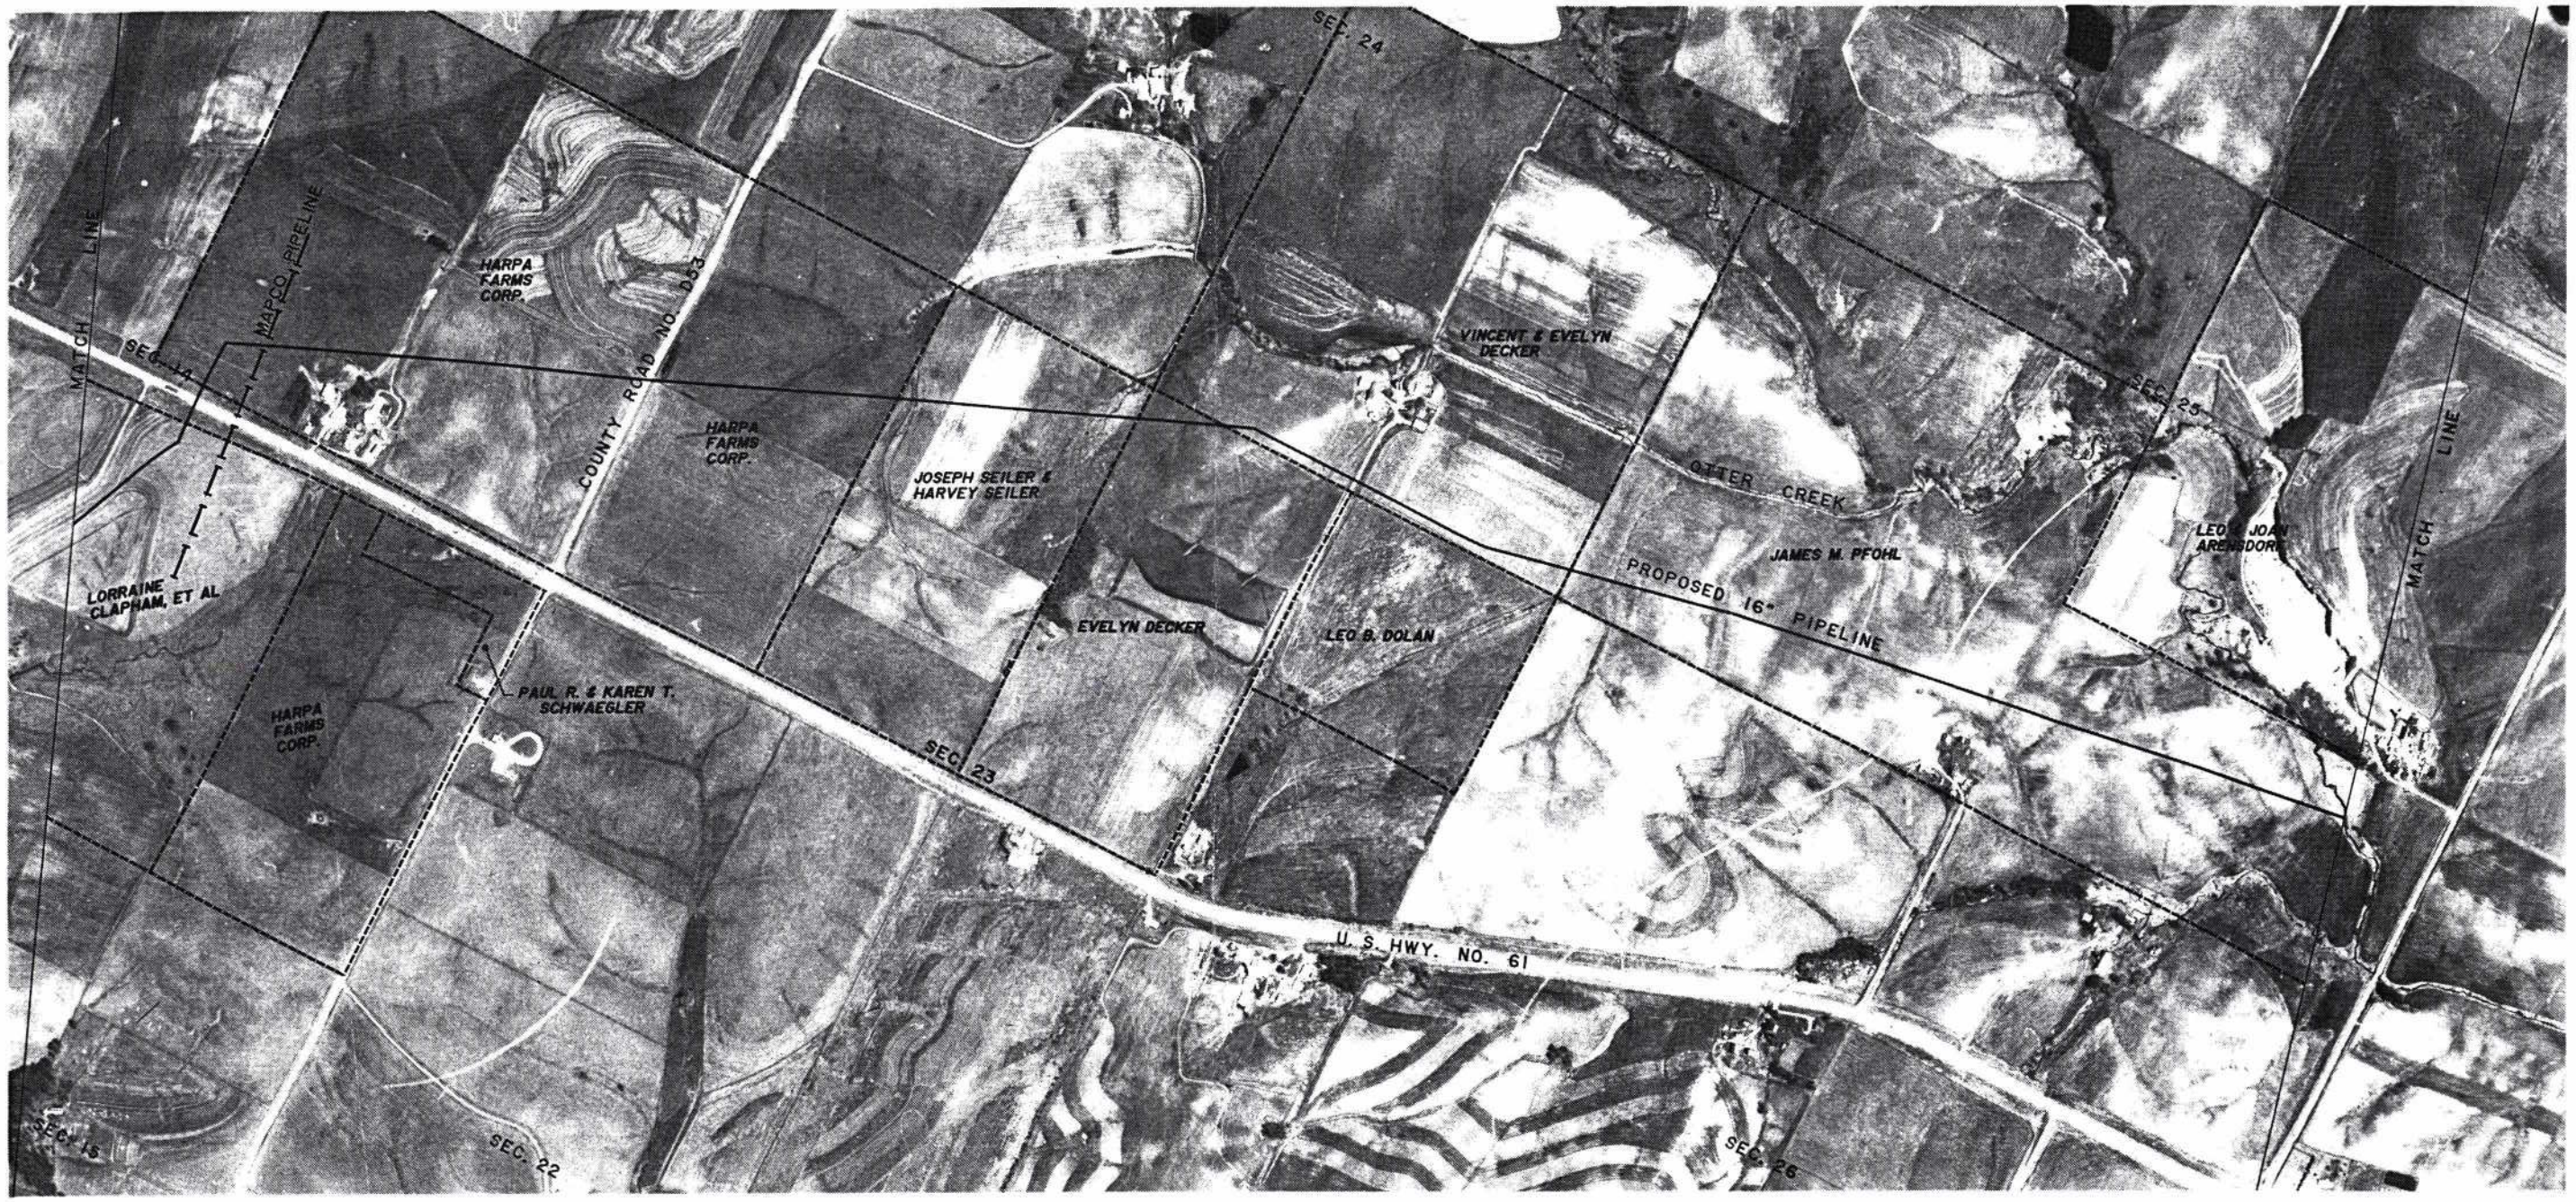

T87N - R2E

SCALE: 1" = 1000'

EXHIBIT "B"

DUBUQUE COUNTY, IOWA

DATE	REVISION	BY	CKD	JOB

DRAWN ____ CHECKED ____ JOB NO. ____ APPR. ____
DATE ____ DATE ____ SCALE NOTED DATE ____

IOWA-ILLINOIS GAS AND ELECTRIC COMPANY
DAVENPORT, IOWA

16" QUAD CITIES PIPELINE

DWG. No. ____ SH. 3



T87N - R2E T86N - R2E T86N - R3E

SCALE: 1" = 1000'

EXHIBIT "B"

DUBUQUE COUNTY, IOWA
JACKSON COUNTY, IOWA

DATE	REVISION	BY	CKD	JOB

DATE	REVISION	BY	CKD	JOB

DRAWN ____ CHECKED ____ JOB NO. ____ APPR. ____
DATE ____ DATE ____ SCALE NOTED DATE ____

IOWA-ILLINOIS GAS AND ELECTRIC COMPANY
DAVENPORT, IOWA

16" QUAD CITIES PIPELINE

DWG. No. ____ SH. 4



T86N - R3E

SCALE: 1" = 1000'

EXHIBIT "B"

JACKSON COUNTY, IOWA


DATE	REVISION	BY	CKD	JOB

DRAWN ____ CHECKED ____ JOB NO. ____ APPR. ____
DATE ____ DATE ____ SCALE NOTED DATE ____

IOWA-ILLINOIS GAS AND ELECTRIC COMPANY
DAVENPORT, IOWA

16" QUAD CITIES PIPELINE

DWG. No. ____ SH. 5

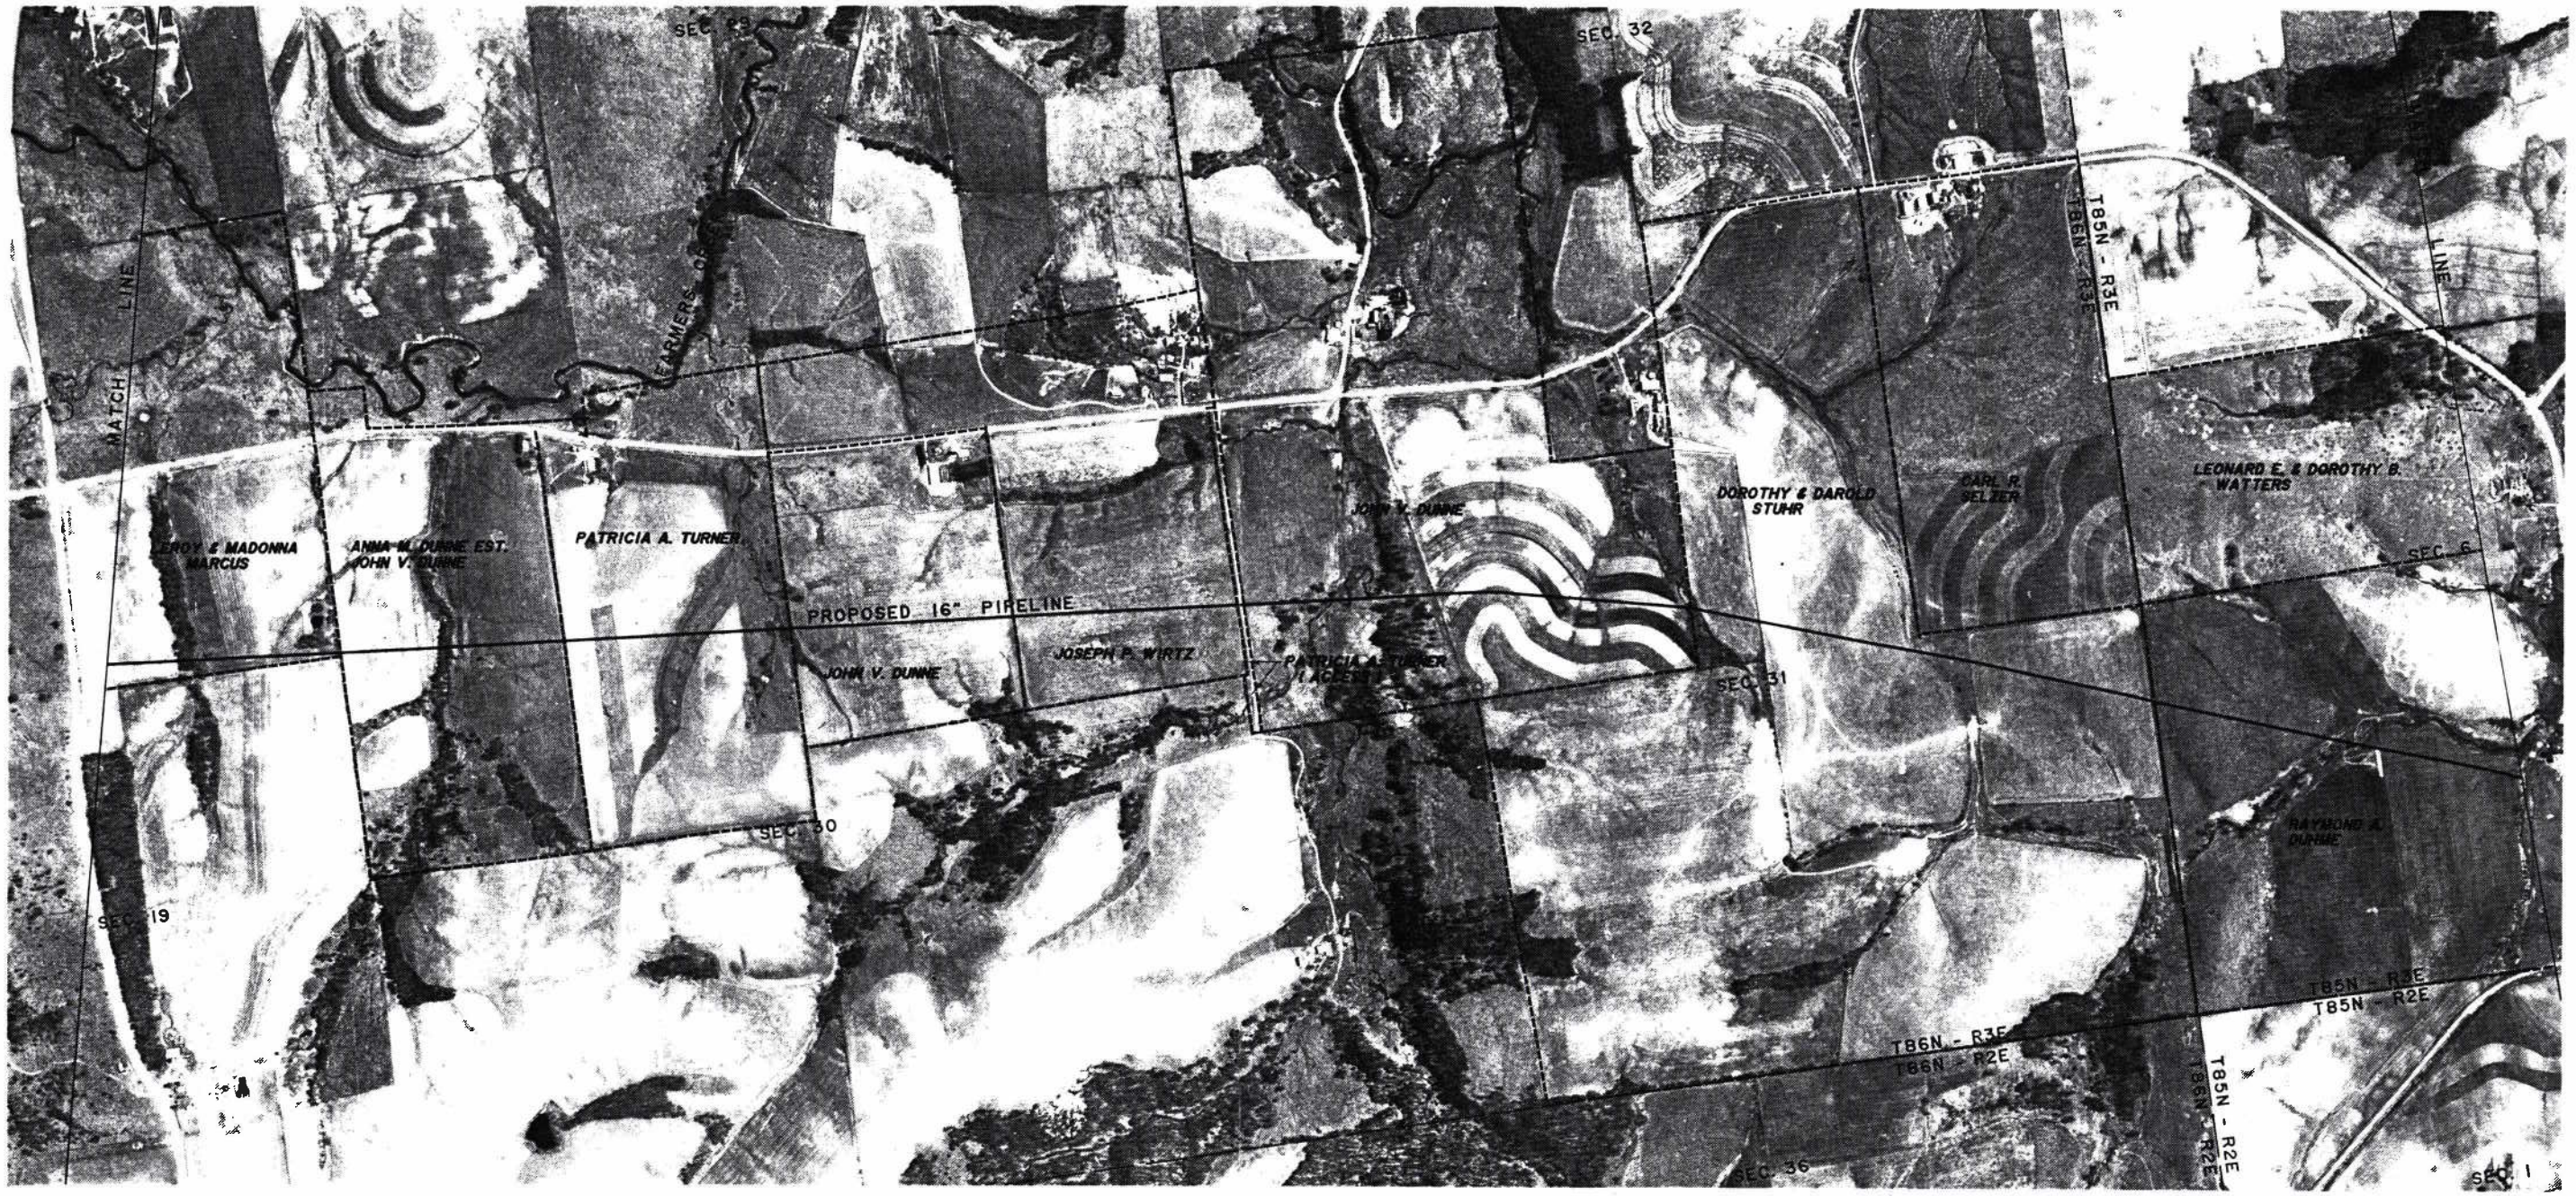

T86N - R3E T85N - R3E

SCALE: 1" = 1000'

EXHIBIT "B"

JACKSON COUNTY, IOWA

DATE	REVISION	BY	CKD	JOB


DATE	REVISION	BY	CKD	JOB

DRAWN _____ CHECKED _____ JOB NO. _____ APPR. _____
DATE _____ DATE _____ SCALE NOTED DATE _____

IOWA-ILLINOIS GAS AND ELECTRIC COMPANY
DAVENPORT, IOWA

16" QUAD CITIES PIPELINE

DWG. No. _____ SH. 6

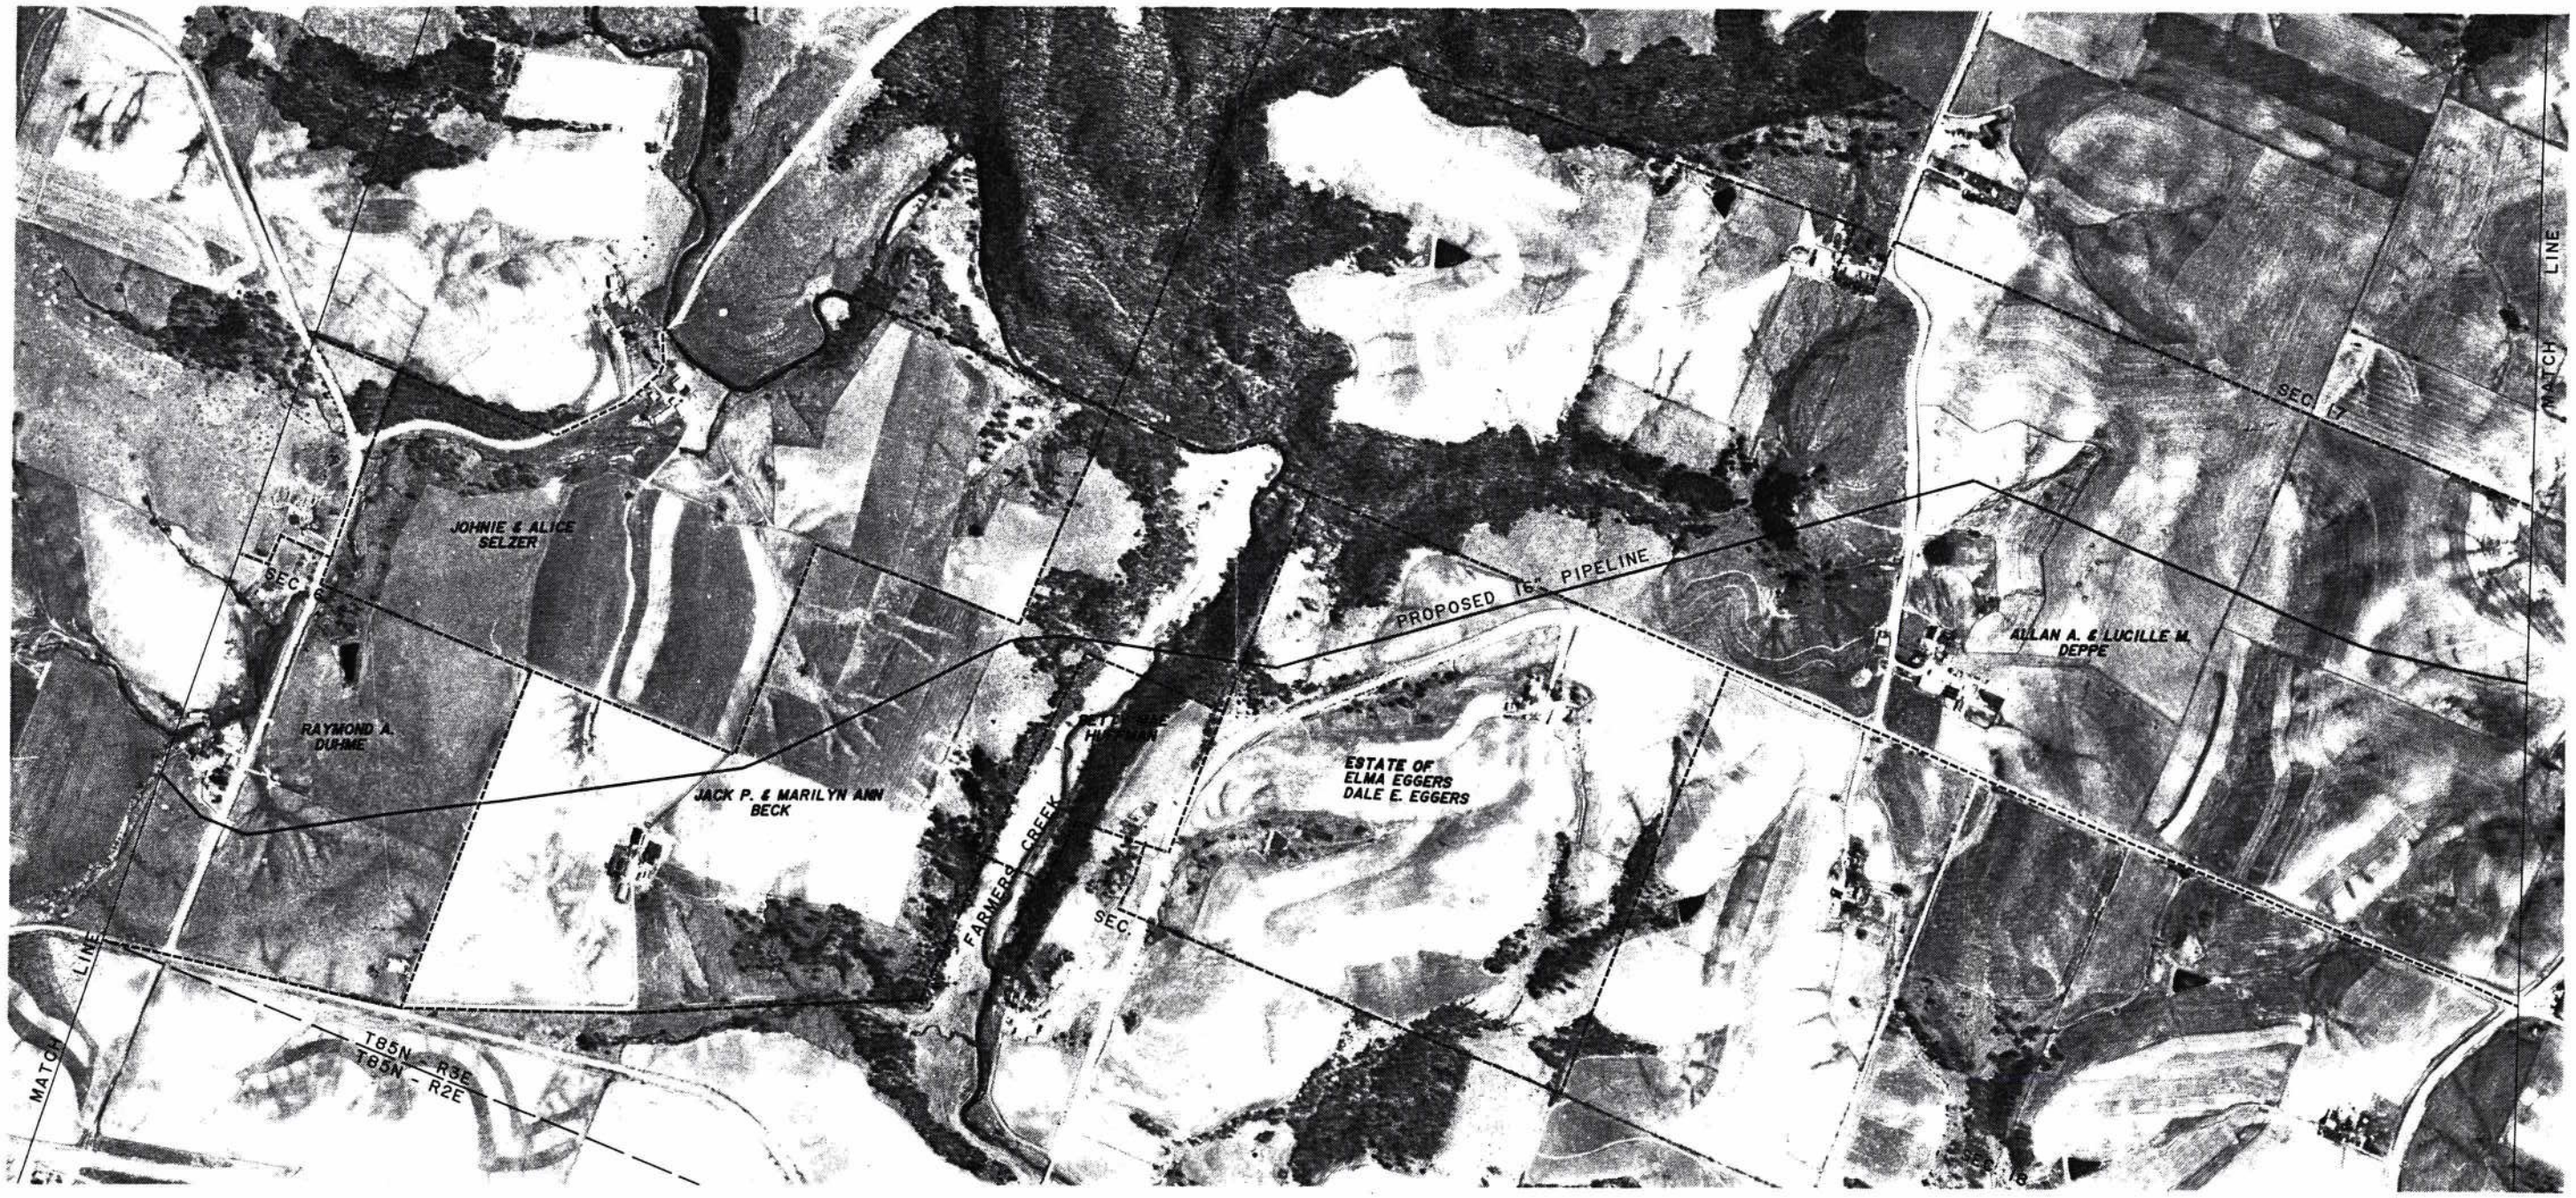

T85N - R3E

SCALE: 1" = 1000'

EXHIBIT "B"

JACKSON COUNTY, IOWA

DATE	REVISION	BY	CKD	JOB

DATE	REVISION	BY	CKD	JOB

DRAWN _____ CHECKED _____ JOB NO. _____ APPR. _____
DATE _____ DATE _____ SCALE NOTED DATE _____

IOWA-ILLINOIS GAS AND ELECTRIC COMPANY
DAVENPORT, IOWA

16" QUAD CITIES PIPELINE

DWG. No. _____ SH. 7



T85N - R3E

SCALE: 1" = 1000'

EXHIBIT "B"

JACKSON COUNTY, IOWA

DATE	REVISION	BY	CKD	JOB

DRAWN _____ CHECKED _____ JOB NO. _____ APPR. _____
DATE _____ DATE _____ SCALE AS NOTED DATE _____

IOWA-ILLINOIS GAS AND ELECTRIC COMPANY
DAVENPORT, IOWA

16" QUAD CITIES PIPELINE

DWG. No. _____ SH. 8



SCALE: 1" = 1000'

EXHIBIT "B"

REVISED: 3-29-95

JACKSON COUNTY, IOWA

DATE	REVISION	BY	CKD	JOB


DATE	REVISION	BY	CKD	JOB

DRAWN _____ CHECKED _____ JOB NO. _____ APPR. _____
DATE _____ DATE _____ SCALE NOTED DATE _____

IOWA-ILLINOIS GAS AND ELECTRIC COMPANY
DAVENPORT, IOWA

16" QUAD CITIES PIPELINE

DWG. No. _____ SH. 9

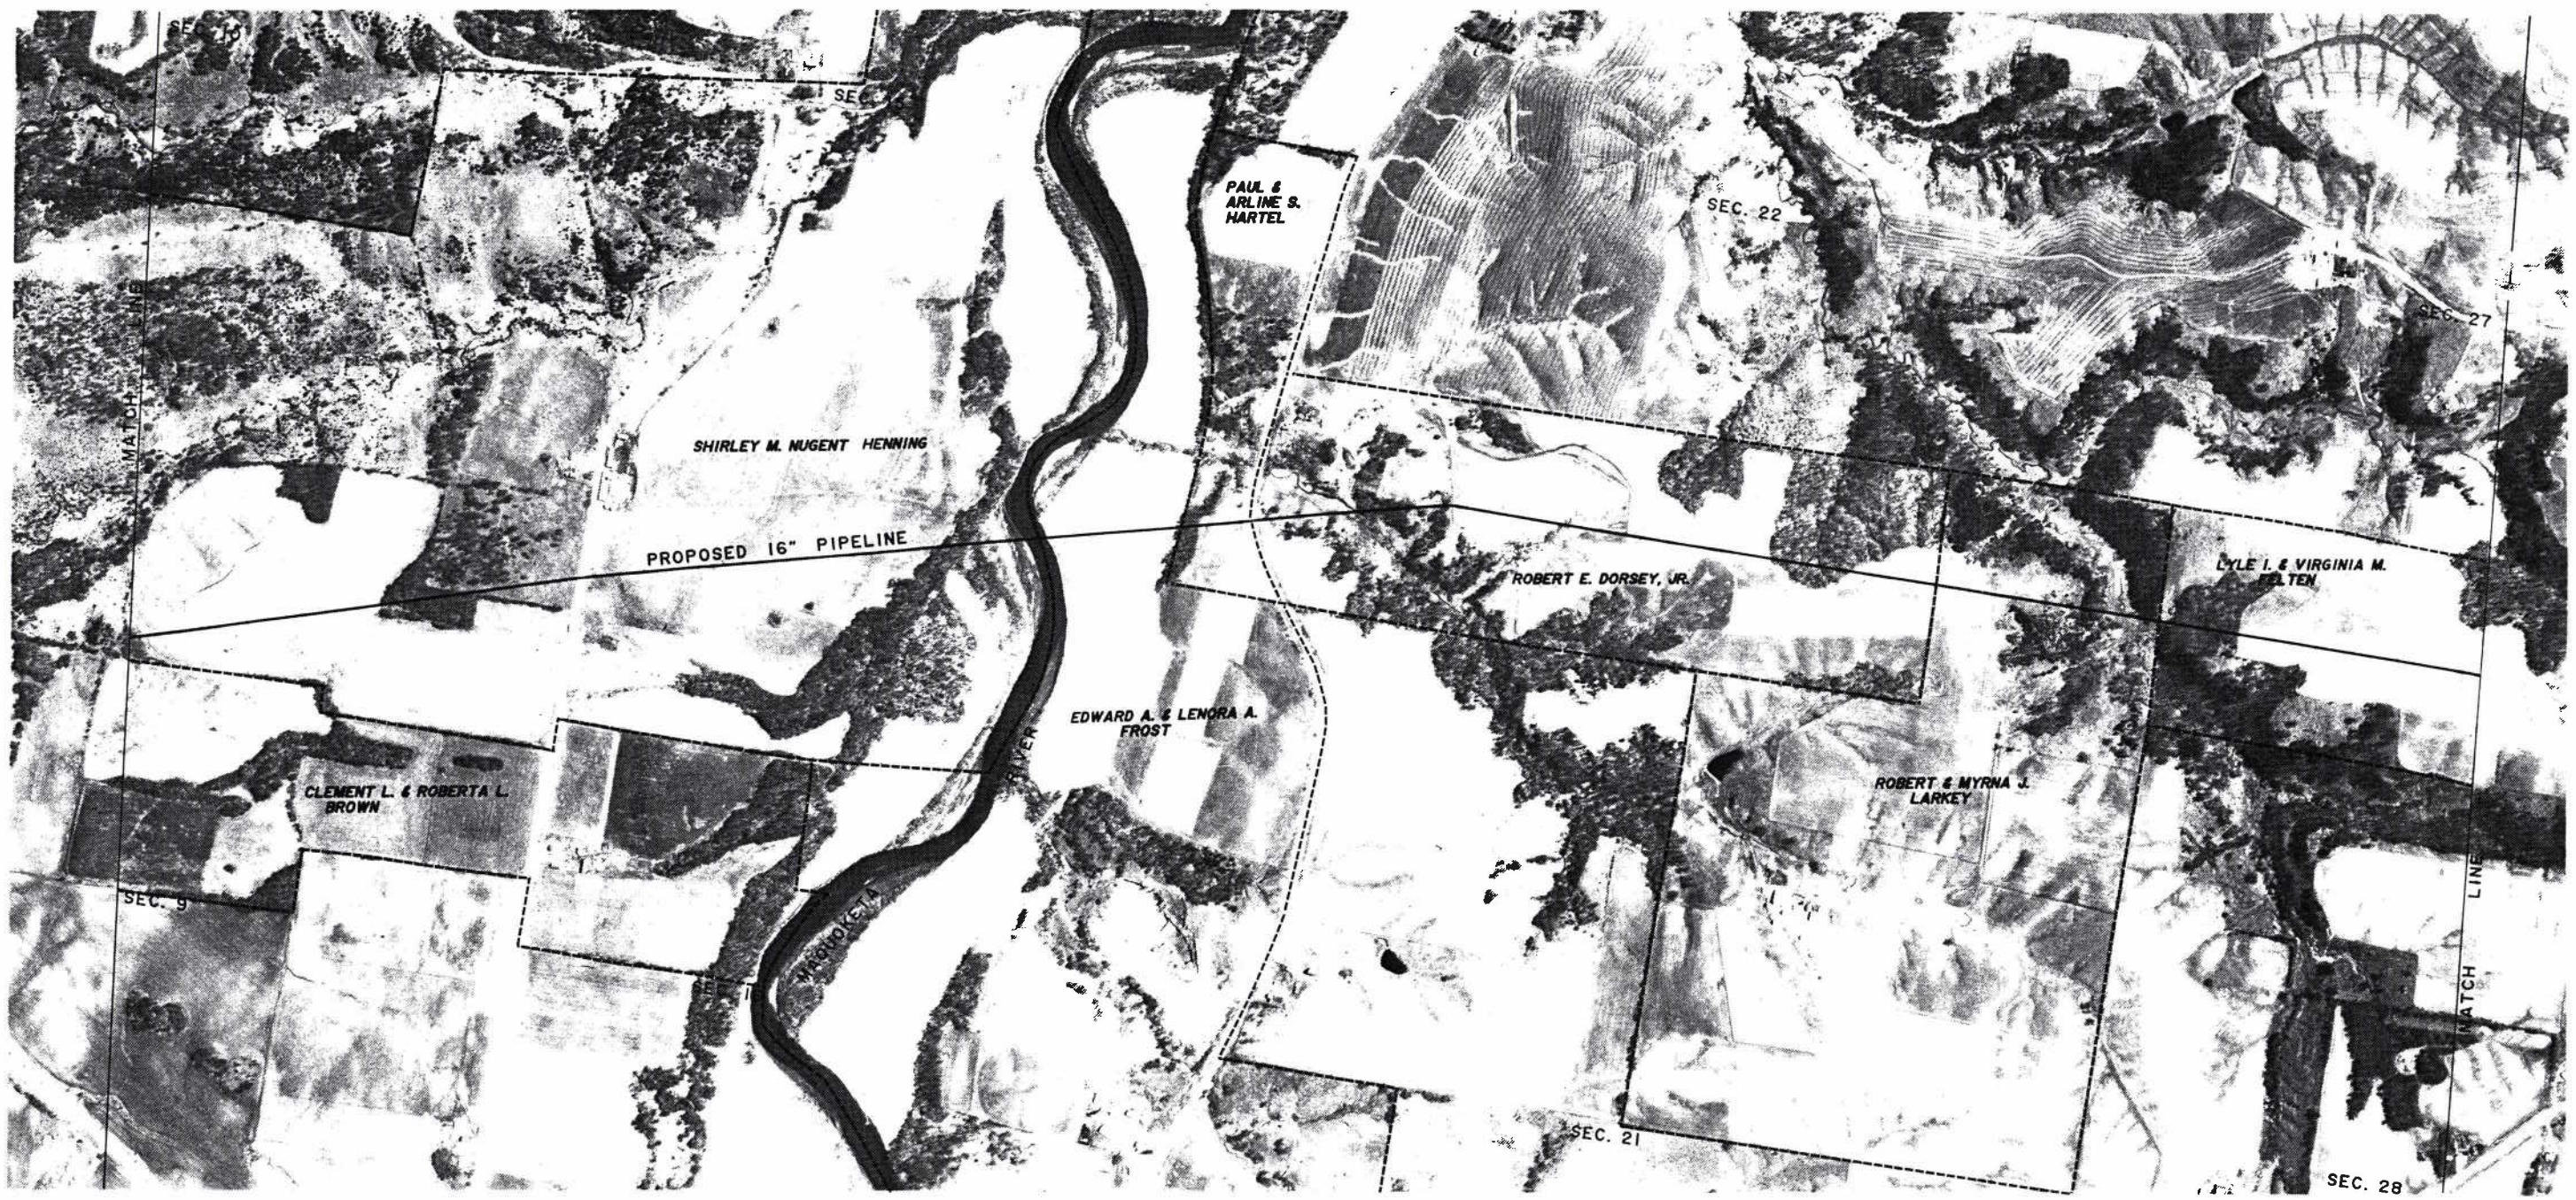

T84N - R3E

SCALE: 1" = 1000'

EXHIBIT "B"

JACKSON COUNTY, IOWA

DATE	REVISION	BY	CKD	JOB

DATE	REVISION	BY	CKD	JOB

DRAWN ____ CHECKED ____ JOB NO. ____ APPR. ____
DATE ____ DATE ____ SCALE NOTED DATE ____

IOWA-ILLINOIS GAS AND ELECTRIC COMPANY
DAVENPORT, IOWA

16" QUAD CITIES PIPELINE

DWG. No. ____ SH. 10

OHIO STATE
2007



SCALE: 1" = 1000'

EXHIBIT "B"

REVISED: 3-29-95

JACKSON COUNTY, IOWA
CLINTON COUNTY, IOWA

DATE	REVISION	BY	CKD	JOB

DATE	REVISION	BY	CKD	JOB

DRAWN _____ CHECKED _____ JOB NO. _____ APPR. _____
DATE _____ DATE _____ SCALE NOTED DATE _____

IOWA-ILLINOIS GAS AND ELECTRIC COMPANY
DAVENPORT, IOWA

16" QUAD CITIES PIPELINE

DWG. No. _____ SH. 11



T83N - R3E

SCALE: 1" = 1000'

EXHIBIT "B"

REVISED: 3-29-95

CLINTON COUNTY, IOWA

DATE	REVISION	BY	CKD	JOB

DATE	REVISION	BY	CKD	JOB

DRAWN _____ CHECKED _____ JOB NO. _____ APPR. _____
DATE _____ DATE _____ SCALE NOTED DATE _____

IOWA-ILLINOIS GAS AND ELECTRIC COMPANY
DAVENPORT, IOWA

16" QUAD CITIES PIPELINE

DWG. No. _____ SH. 12

